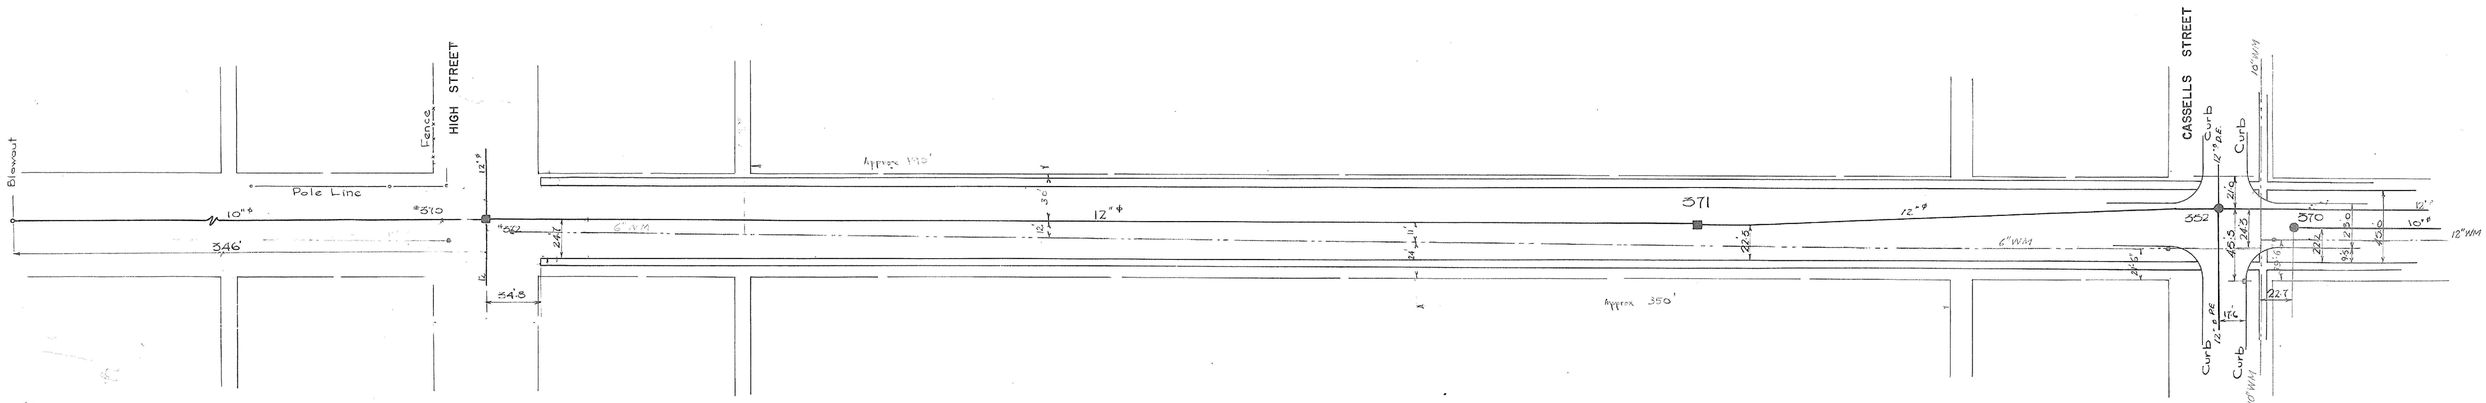

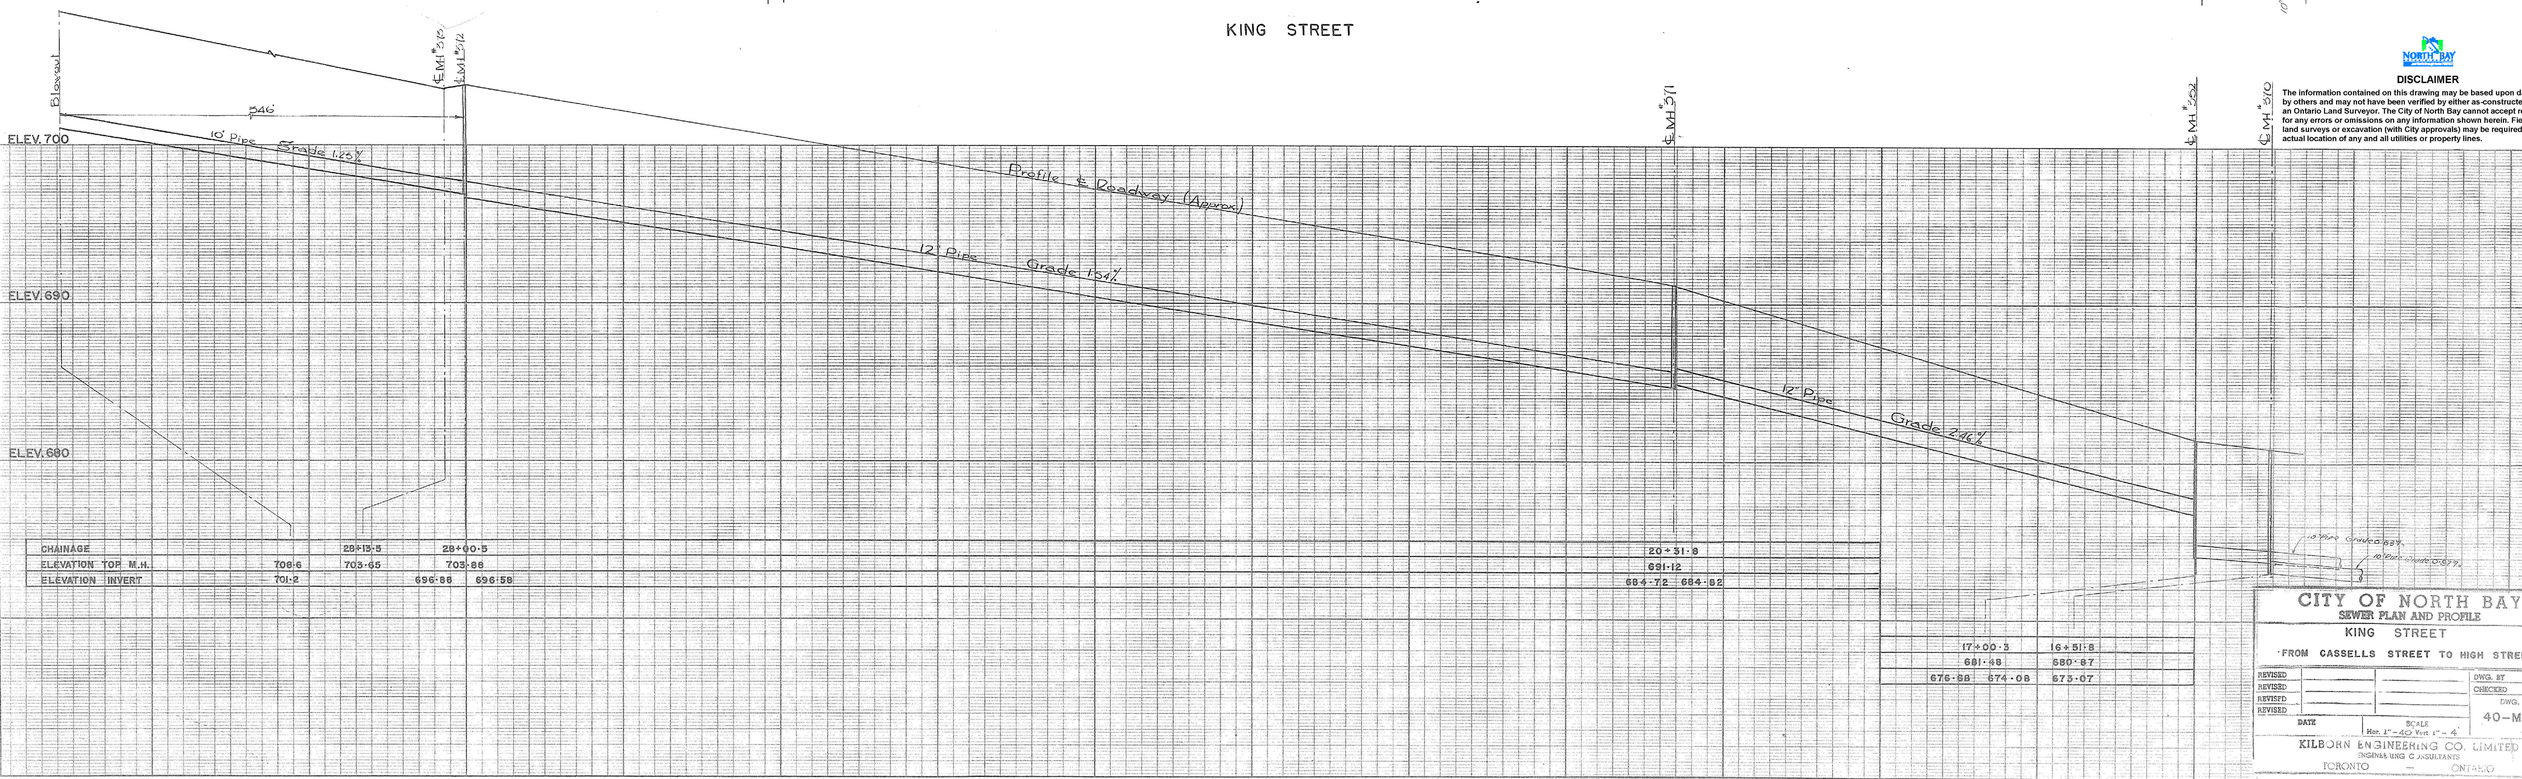

CHAINAGE		28+13.5		28+00.5		20+31.8	
ELEVATION TOP M.H.	708.6	703.65		703.86		691.12	
ELEVATION INVERT	701.2		696.86	696.58		684.72	684.82

	17+00.3		16+51.8
	681.48		680.87
676.68	674.08		673.07

DISCLAIMER

The information contained on this drawing may be based upon data provided by others and may not have been verified by either as-constructed drawings or an Ontario Land Surveyor. The City of North Bay cannot accept responsibility for any errors or omissions on any information shown herein. Field verification, land surveys or excavation (with City approvals) may be required to determine actual location of any and all utilities or property lines.

CITY OF NORTH BAY

SEWER PLAN AND PROFILE

KING STREET

FROM CASSELLS STREET TO HIGH STREET

REVISED			DWG. BY
REVISED			CHECKED
REVISED			DWG. No.
REVISED			40-M-109
DATE		SCALE Hor. 1"=40 Vert 1"=4'	

KILBORN ENGINEERING CO. LIMITED
ENGINEERING CONSULTANTS
TORONTO — ONTARIO