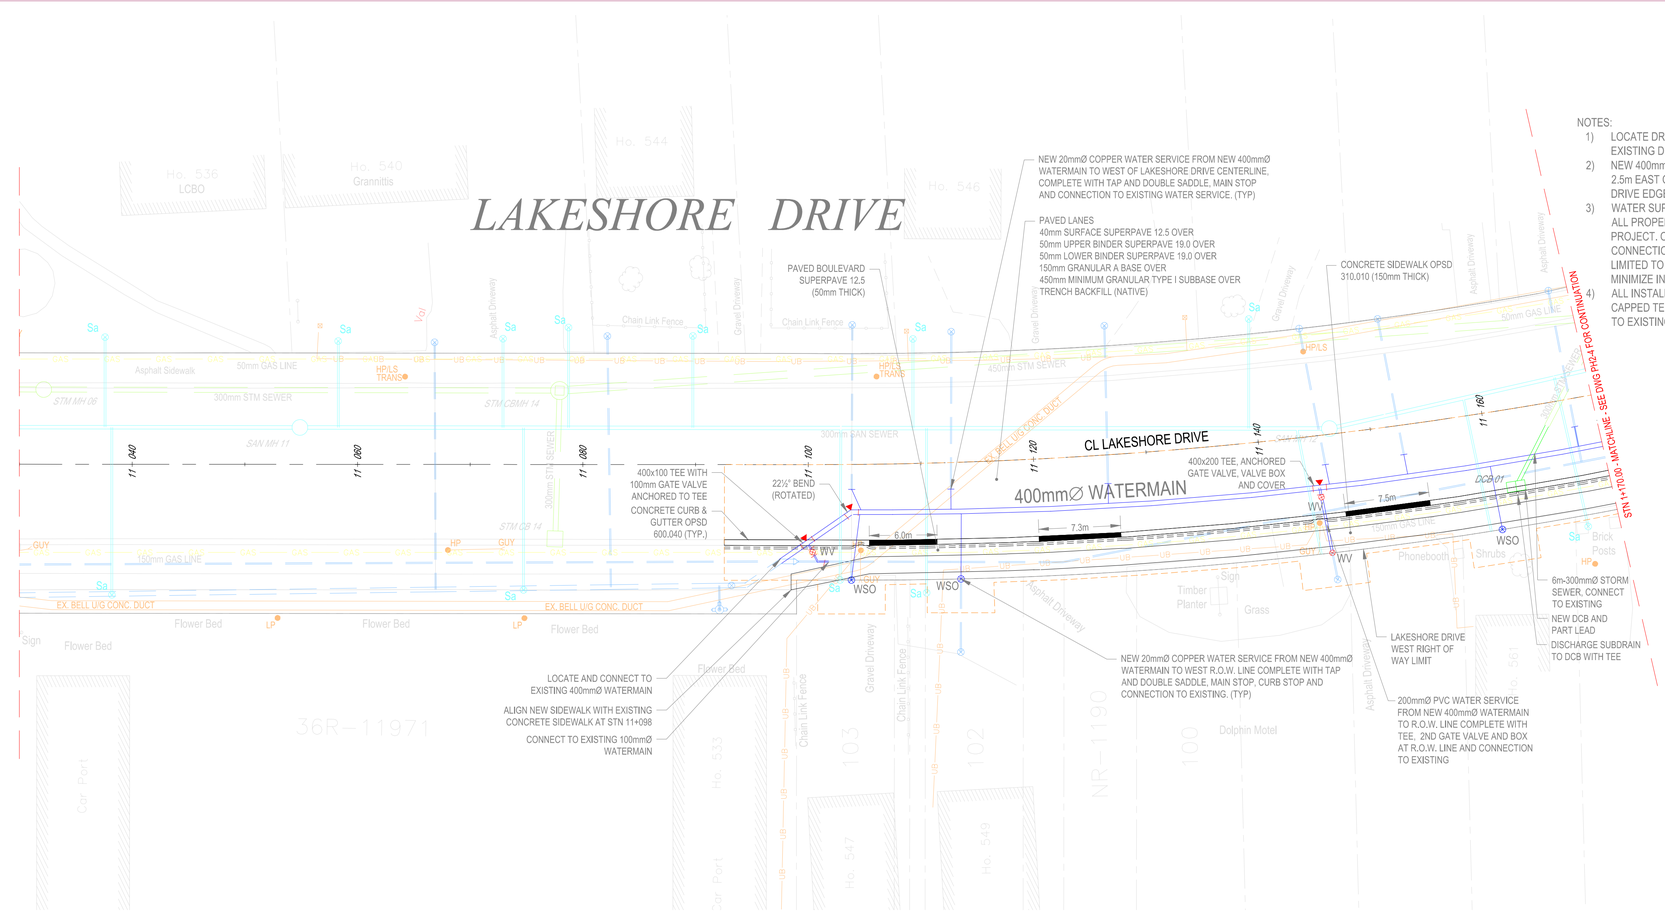

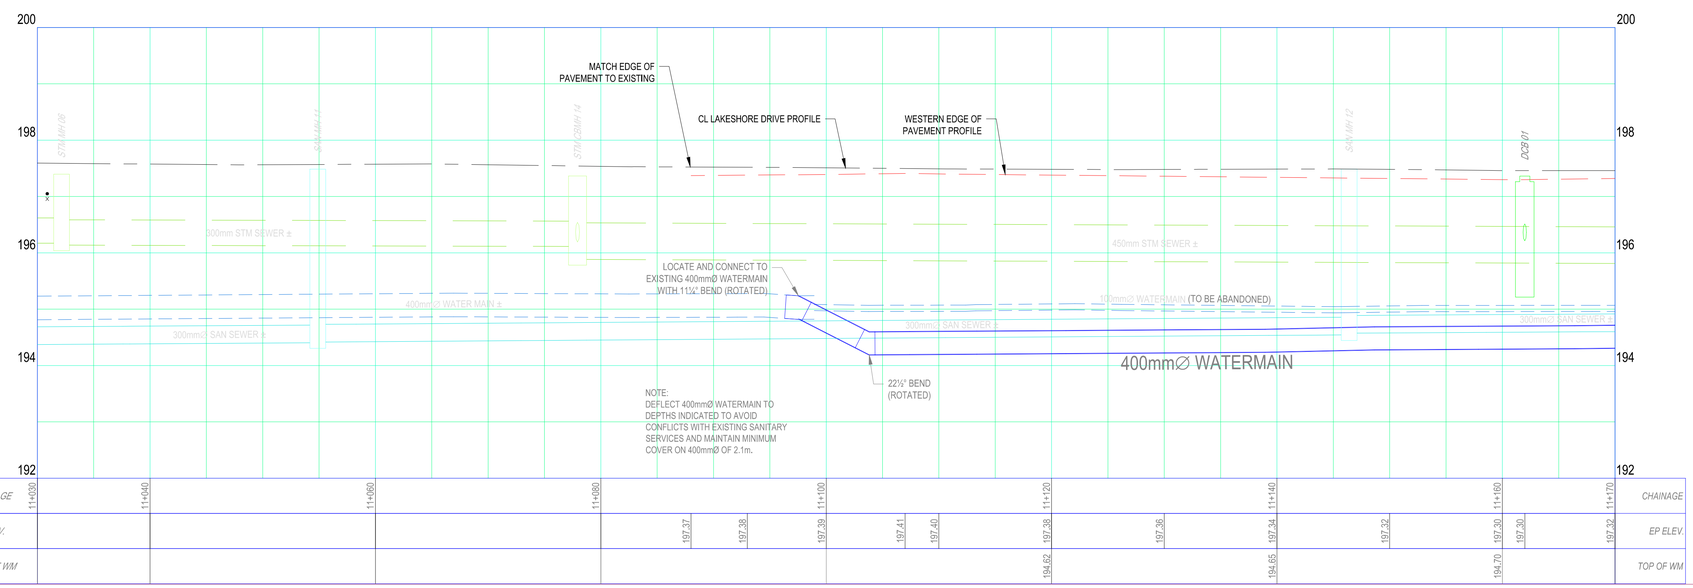

NOTES:
1) LOCATE DROP CURBS IN FIELD TO SUIT EXISTING DRIVEWAYS (MINIMUM 6m).
2) NEW 400mmØ WATERMAIN TO BE LOCATED 2.5m EAST OF THE WESTERN LAKESHORE DRIVE EDGE OF PAVEMENT.
3) WATER SUPPLY SHALL BE MAINTAINED TO ALL PROPERTIES THROUGHOUT THE PROJECT. ONLY EXCEPTION SHALL BE WHEN CONNECTION TO NEW WHICH SHALL BE LIMITED TO 4 HOURS AND SCHEDULED TO MINIMIZE INCONVENIENCE TO PROPERTIES.
4) ALL INSTALLED WATERMAIN ENDS SHALL BE CAPPED TEMPORARILY UNTIL CONNECTIONS TO EXISTING ARE MADE.

GENERAL LEGEND
- EXTENT OF GRADING AREA
- PROPERTY LINE
- EXISTING FENCE LINE
- EXISTING SANITARY SEWER
- EXISTING STORM SEWER
- EXISTING EDGE OF PAVEMENT
- EXISTING WATER MAIN
- EXISTING GAS LINE
- EXISTING UNDERGROUND BELL LINE
- EXISTING BELL UNDERGROUND DUCT
- EXISTING ROAD CENTERLINE (PLAN & PROFILE)
- EXISTING STORM MANHOLE
- EXISTING STORM (DOUBLE) CATCH BASIN
- EXISTING STORM CATCH BASIN MANHOLE
- EXISTING SANITARY MANHOLE
- EXISTING/PROPOSED WATERMAIN VALVE
- EXISTING/PROPOSED WATERMAIN SHUTOFF
- EXISTING/PROPOSED FIRE HYDRANT
- PROPOSED 400mm DIAMETER WATERMAIN
- PROPOSED COMMERCIAL/MULTI RESIDENTIAL WATER SERVICE LINE
- PROPOSED RESIDENTIAL WATER SERVICE LINE
- REDUCER
- THRUST BLOCK
- PROPOSED 150mmØ SUBDRAIN
- PROPOSED STORM SEWER
- PROPOSED STORM CATCH BASINS
- PROPOSED STORM CATCH BASIN MANHOLES
- DROPPED CURB WITH DIMENSION
- BORE HOLE/PROBE HOLE
- EXISTING HYDRO POLE COMPLETE WITH GUY
- EXISTING STREET LIGHT POLE

exp Services Inc.
Infrastructure Services - North Bay
B-1850 Bond Street
North Bay, Ontario, Canada
P1B 4V6
Ph. 705 474 2726
Fax 705 474 8515
www.exp.com

• BUILDINGS • EARTH & ENVIRONMENT • ENERGY • • INDUSTRIAL • INFRASTRUCTURE • SUSTAINABILITY •

ISSUED FOR CONSTRUCTION

CAUTION: DO NOT SCALE DRAWINGS.
THIS REPRODUCTION MAY BE AT A SIZE DIFFERENT THAN ORIGINALLY DRAWN. EXP ASSUMES NO RESPONSIBILITY FOR INCORRECT SCALING. UNAUTHORIZED REPRODUCTION OR REUSE IS STRICTLY PROHIBITED. NOT PUBLISHED - ALL RIGHTS RESERVED. EXP EXPRESSLY DISCLAIMS RESPONSIBILITY ARISING FROM UNAUTHORIZED USE OF THESE DRAWINGS AND NOTES. AUTHORIZATION MUST BE IN WRITING.
© exp, 2013

No.	Revision	By:	Date
1	Preliminary review by the city of North Bay		April 8, 2013

Professional Seal(s)

Drawn By: J.J.D.	Scale: 1:250H / 1:50V
Checked By: R.E.A. / K.K.M.	Date:
Approved By: K.K.M.	Date:
Date Printed: 12/9/2016	
File Name: Lakeshore Watermain Phase 1&2 (OCT 30 2013)	

Corporation of the City of North Bay

Project Title
Upgrades to Lakeshore Drive Watermain PHASE 2 Marshall Park Drive to Sunset Boulevard

Dwg. Title
South of Marshall Avenue 11+030 to 11+170 New Construction Plan and Profile

Project No.
NB-09-5047

Dwg. No.
PH2-2

Rev. No.
L-42

I:\CADENG\Lakeshore Dr\Watermain upsizing Morgan to Mowat