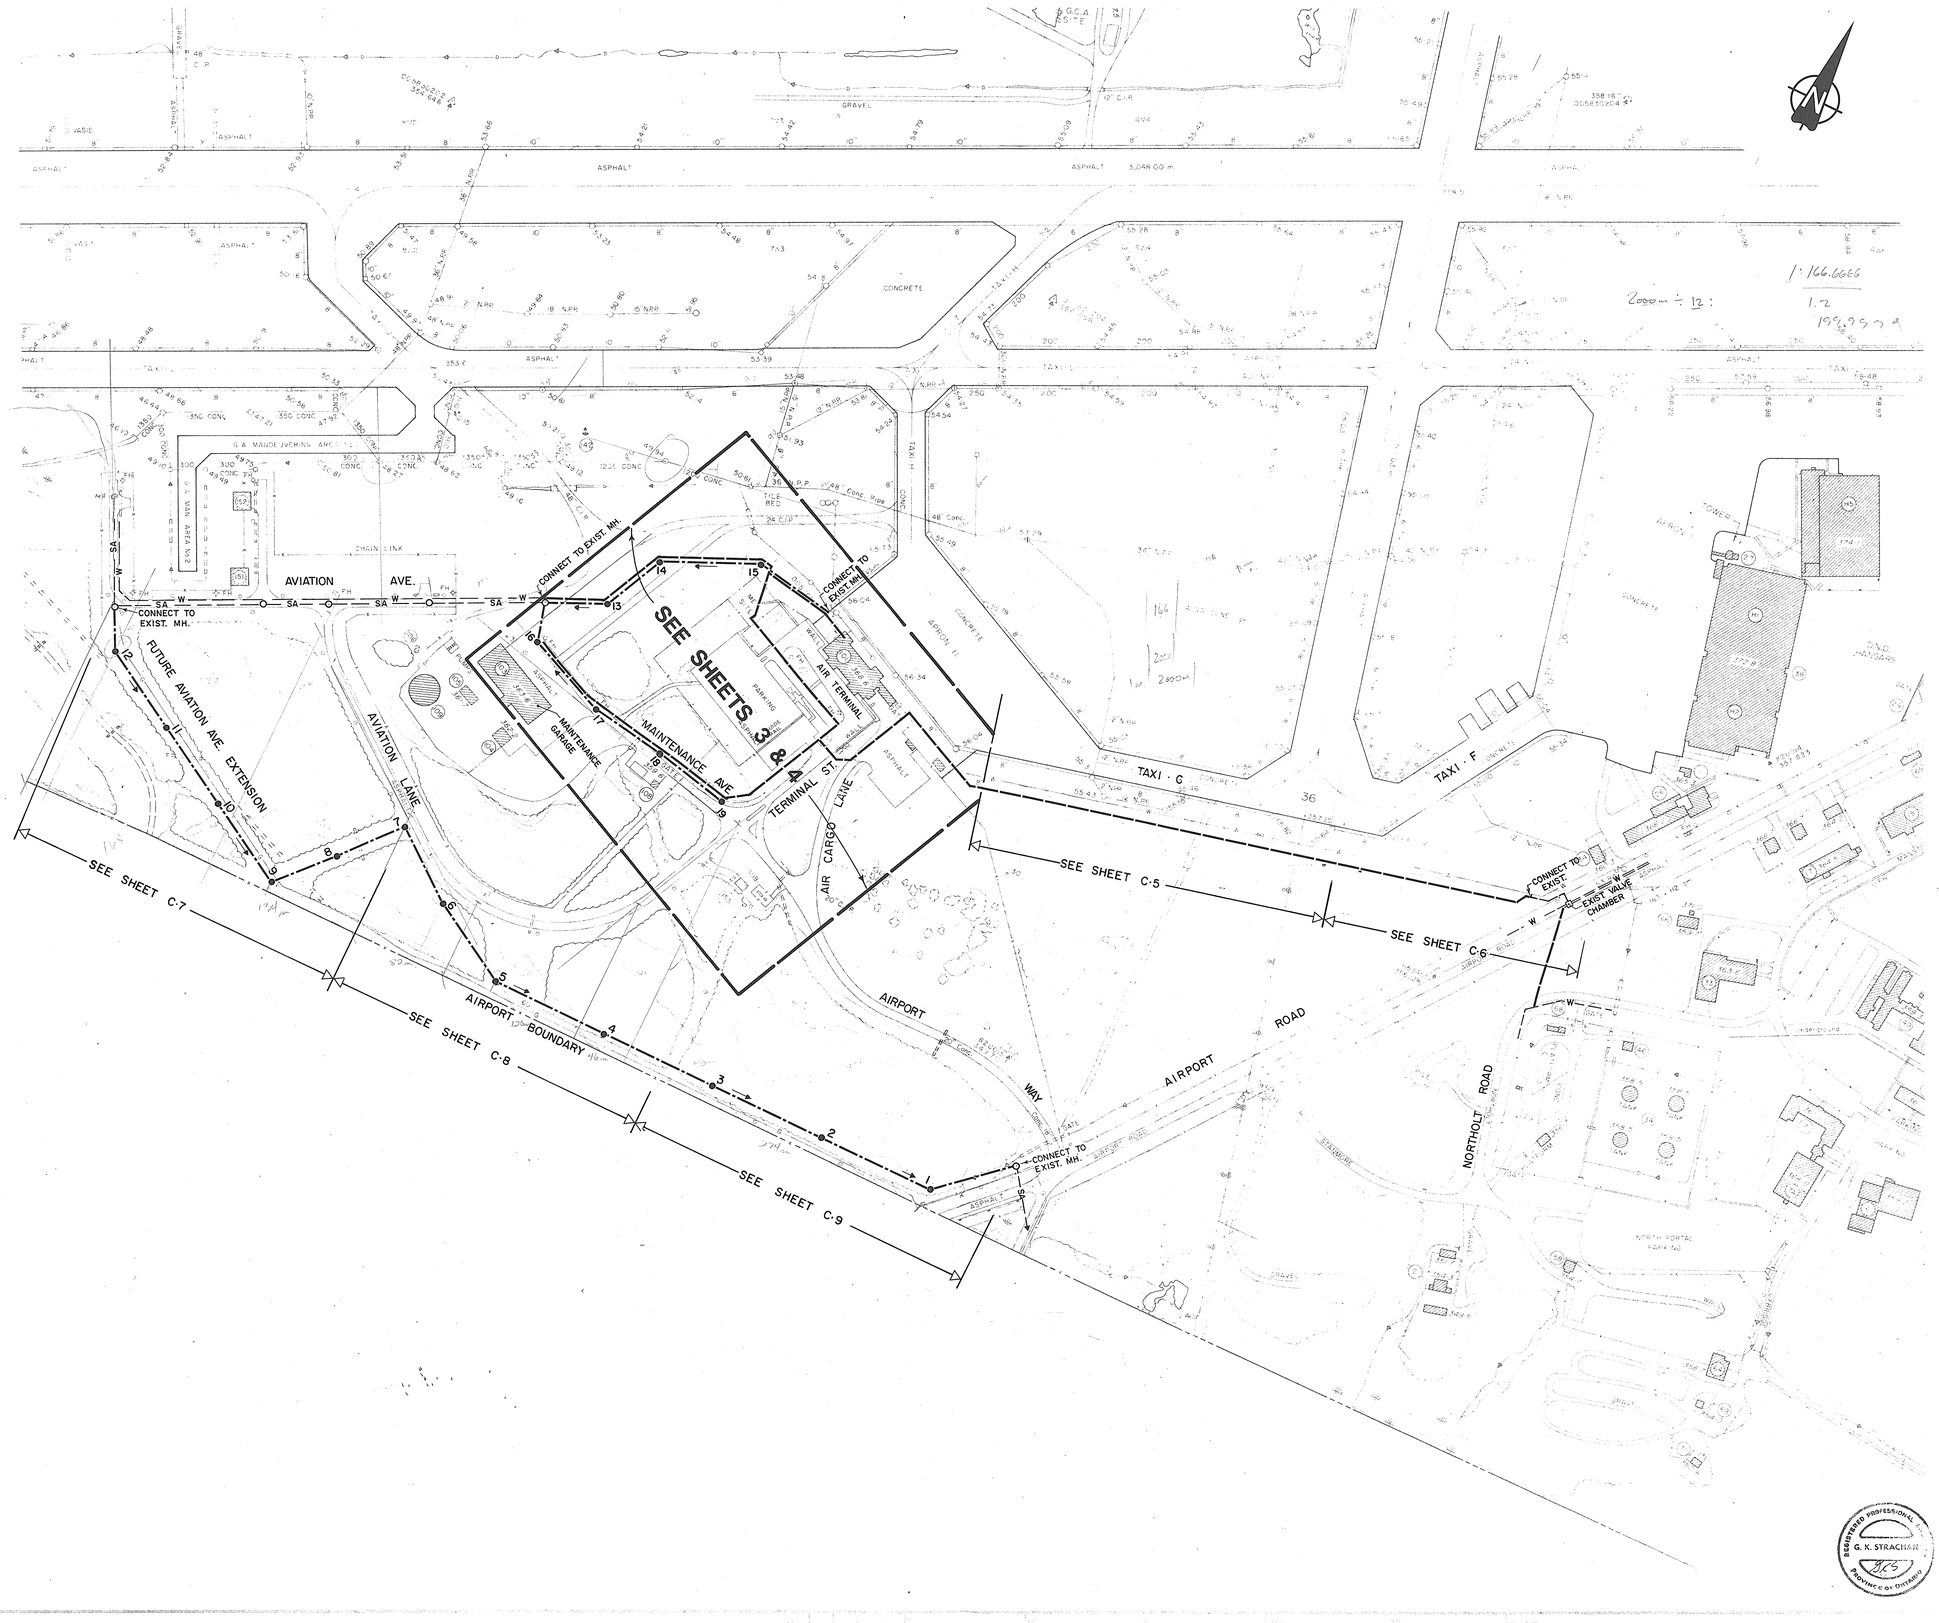

Transport Canada / Transports Canada
Air / Air

ENGINEERING & ARCHITECTURE ONTARIO REGION / GÉNIE & ARCHITECTURE RÉGION DE L'ONTARIO

location map / carte de location

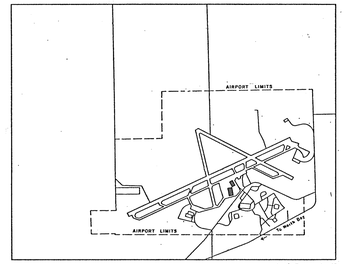

legend / légende

EXISTING

- FENCE LINE
- TREE, WOODED AREA
- U.G. TANK
- DITCH
- CULVERT
- WATERMAIN — W — VALVE — F.H.
- SANITARY SEWER — SA — M.H.
- STORM SEWER — ST — M.H.
- GASMAIN — G
- P.V.C. PULLPIT
- PULLPIT
- CABLE DUCTS
- U.G. CABLE
- STREET SIGN
- ASPHALT SURFACE
- CONCRETE SURFACE
- CURB
- STREET LIGHT
- HYDRO POLE — H.P.
- U.G. HYDRO CABLE — H
- U.G. TELEPHONE CABLE — T

PROPOSED

- SANITARY SEWER & MANHOLE — M.H.7
- WATERMAIN, VALVE, & HYDRANT SET
- VALVE CHAMBER, AIR RELEASE CH. — V.C. — A.R.C.
- EARTH PROBE - NO REFUSAL — 3
- PROBE TO REFUSAL — 7
- BOREHOLE — B.H. — 8

no.	by par	date	approved approuvé	revisions

Proctor & Redfern Limited
Consulting Engineers and Planners
Toronto North Bay

project title / titre du projet

NORTH BAY AIRPORT

PART 'A' - CONNECT TO CITY WATER SUPPLY
PART B - CONNECT TO CITY SAN. SEWER

drawing title / titre du dessin

GENERAL PLAN

scale 1:2000 — 100 50 0 50 100 échelle

designed by / conçu par: R·A·B·	project date / date du projet: MAY 16, 1986
drawn by / dessiné par: D·J·F· - A·E·R·	project no. / projet no.: S10135 - 1045, S10135 - 1081
approved by / approuvé par: C.S. Bianco	reference / référence: 8459
For D.G. Wickie, regional director engineering & architecture / directeur régional génie et architecture	sheet / feuille: C-2 of / de: 11

Ø135 Ø642 C005

REGISTERED PROFESSIONAL ENGINEER G. K. STRACHAN PROVINCE OF ONTARIO