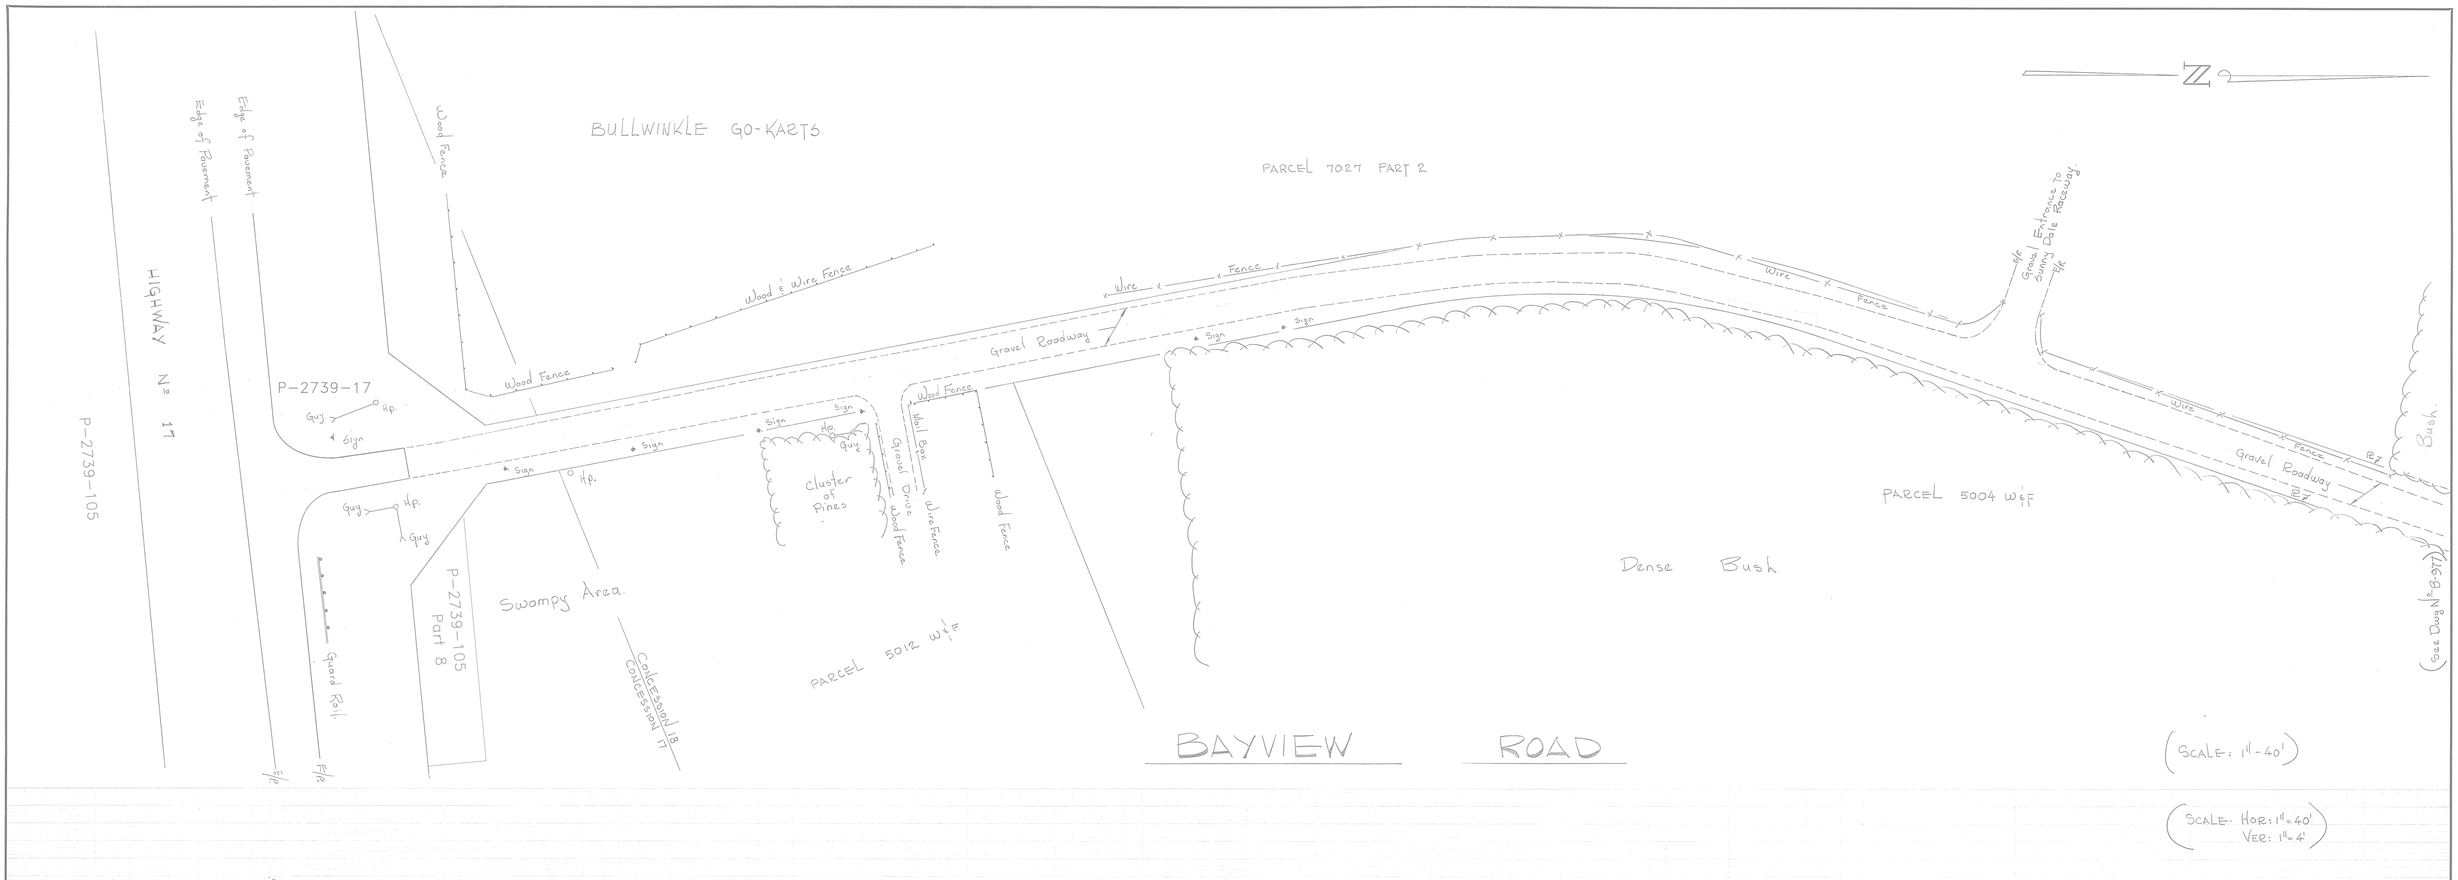

INVERT	GROUND EL	CHAINAGE
	684.32	0+00
	680.75	1+00
	673.41	2+00
	680.13	3+00
	680.14	4+00
	680.73	5+00
	680.92	6+00
	680.03	7+00
	678.47	8+00
	676.48	9+00
	676.17	10+00
	676.13	11+00
	675.62	12+00

DWG' No'

NOTES:

DISCLAIMER

The information contained on this drawing may be based upon data provided by others and may not have been verified by either as-constructed drawings or an Ontario Land Surveyor. The City of North Bay cannot accept responsibility for any errors or omissions on any information shown herein. Field verification, land surveys or excavation (with City approvals) may be required to determine actual location of any and all utilities or property lines.

No.	REVISION	DATE	INITIAL
1.	P plans added	Sept'22	rjo

APPROVED

NORTH BAY
Just North Enough to be PERFECT

BAYVIEW ROAD
HIGHWAY No 17 TO STATION 12+00

CITY OF NORTH BAY
ENGINEERING DEPARTMENT

SCALE: As Shown
DATE: FEB 1973

DRAWN BY: RJB
CK'D. BY:
FIELD BOOK No. #225
DRAWING No. B-976
REV.

1:\CAD\PP Drawings\B-976.dwg