ADDENDUM #2
MAY 3, 1999

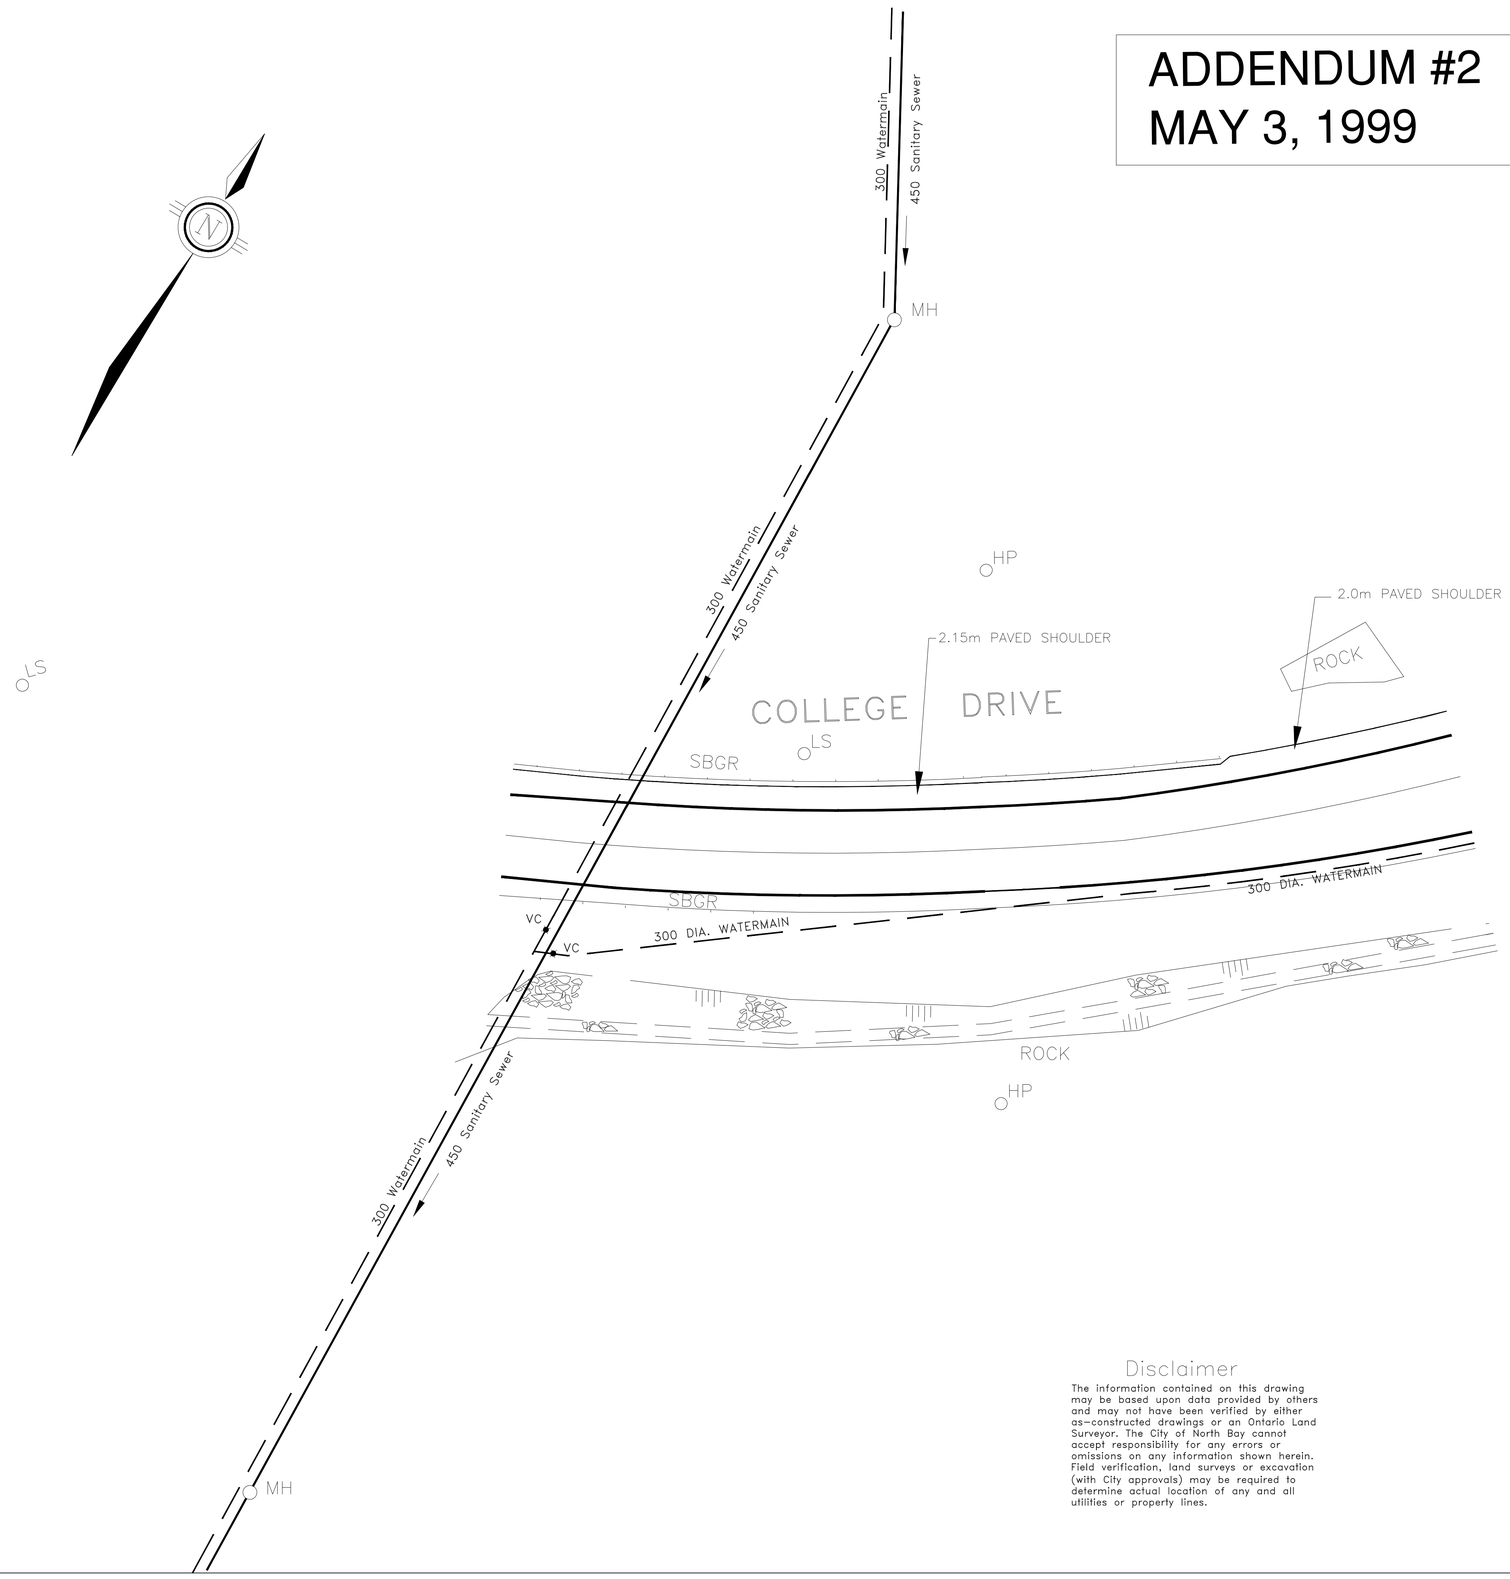

NOTES:
1. THE LOCATIONS AS WELL AS THE COMPLETENESS OF THE EXISTING UNDERGROUND UTILITIES AS SHOWN ARE APPROXIMATE. EXCAVATION TO DETERMINE ACTUAL LOCATIONS MAY BE REQUIRED PRIOR TO INSTALLATION OF PORTIONS OF THIS PROJECT.
2. WHERE ANY WATERMAIN CROSSES ABOVE A SEWER (STORM OR SANITARY) AND WITHIN 150mm, THE WATERMAIN SHALL BE BEDDED WITH LEAN CONCRETE THE FULL WIDTH OF THE TRENCH AND TO 1m FROM THE CENTRELINE OF THE SEWER.
3. WHERE ANY WATERMAIN CROSSES BELOW A SEWER (STORM OR SANITARY) 0.50m MINIMUM CLEAR SEPARATION SHALL BE ENSURED. ALSO THE WATERMAIN COVER MATERIAL SHALL EXTEND UP TO THE BOTTOM OF THE SEWER BEDDING, AS WELL PIPE JOINTS IN BOTH THE WATERMAIN AND THE SEWER SHALL BE KEPT AS FAR APPART AS IS PRACTICAL.
4. ALL AREAS DISTURBED BY GRADING OPERATIONS SHALL BE TOP-SOILED AND SEEDED UNLESS OTHERWISE INDICATED.

NORTH BAY
ONTARIO · CANADA

APP'D BY	DETAILS	DATE	No
	REVISIONS		

RECOMMENDED BY | APPROVED BY

CITY OF NORTH BAY
NIPISSING UNIVERSITY
CANADORE COLLEGE

SANITARY SEWER, WATERMAINS AND ROAD RECONSTRUCTION – PHASE 2
COLLEGE DR. RECONSTRUCTION & WATERMAIN

COLLEGE DRIVE
NEW CONSTRUCTION
FROM 250m TO 100m SOUTH OF
SOUTH ENTRANCE TO EDUCATION CENTRE

northland engineering limited
Consulting Engineers and Planners
NORTH BAY SUDBURY

DRAWN BY: R.E.A.	DATE: JAN. 1999
CHECKED BY: R.E.A.	SCALE: HORIZ. 1 : 250 VERT. 1 : 25
CAD FILE: 4341CDNC1_3	
OFFICE: NORTH BAY	PROJECT No: 4341
	DRAWING No: C-1058A

Disclaimer

The information contained on this drawing may be based upon data provided by others and may not have been verified by either as-constructed drawings or an Ontario Land Surveyor. The City of North Bay cannot accept responsibility for any errors or omissions on any information shown herein. Field verification, land surveys or excavation (with City approvals) may be required to determine actual location of any and all utilities or property lines.