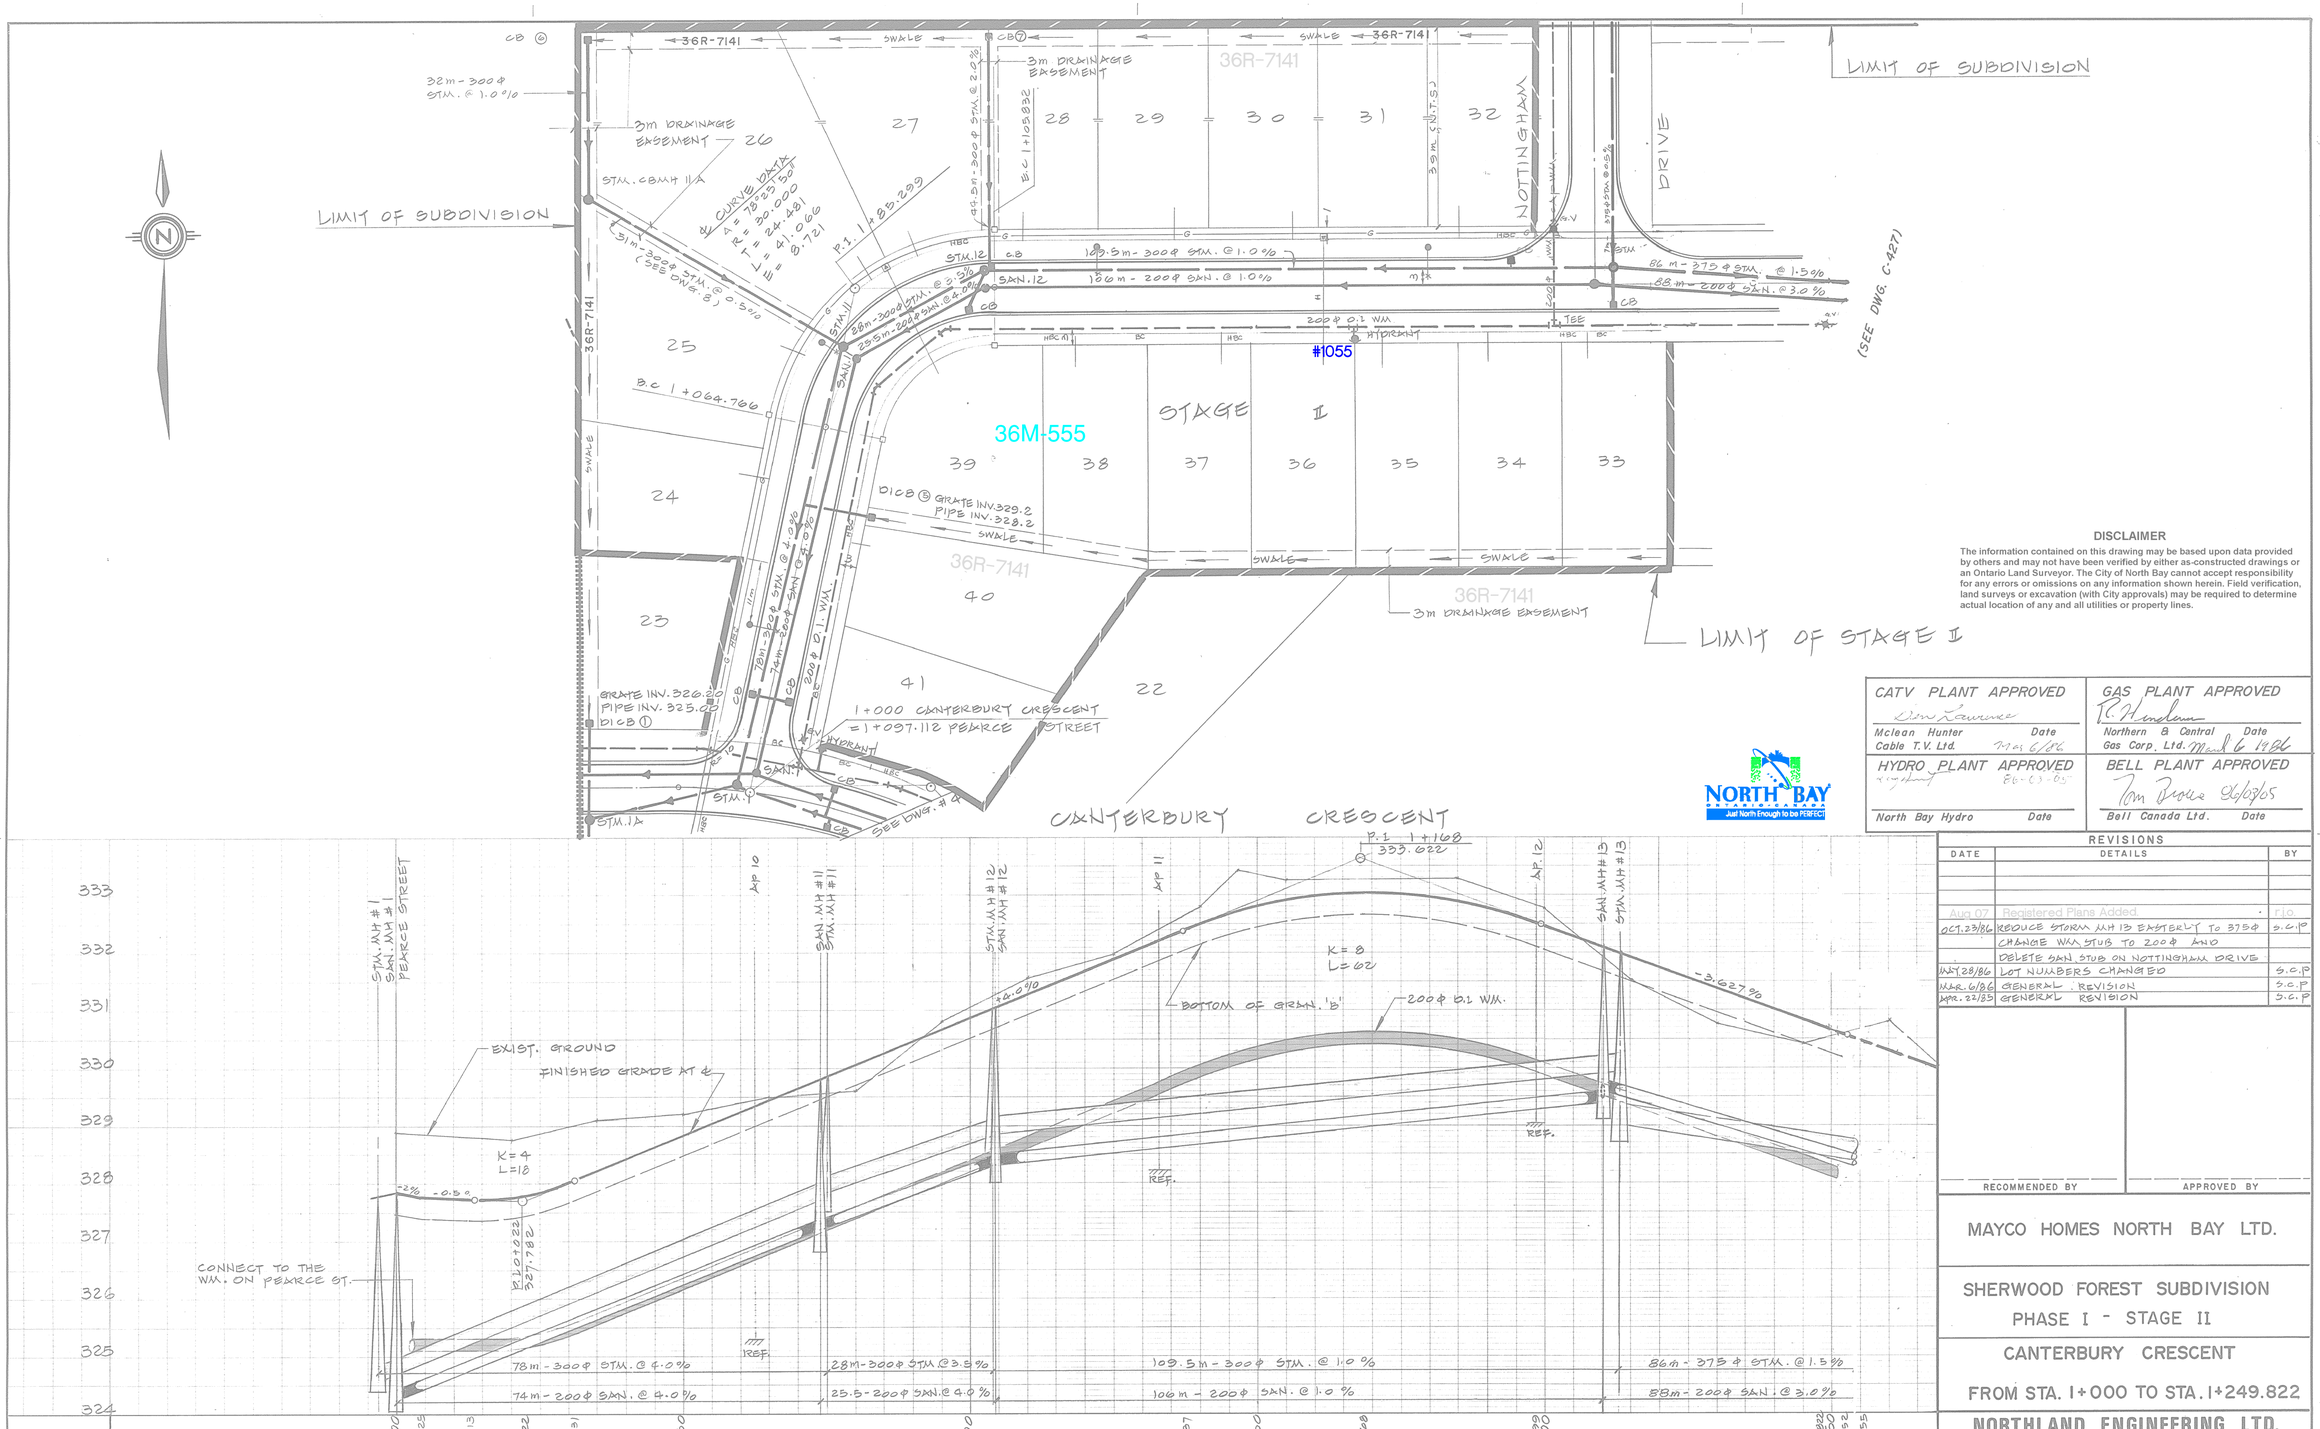

DISCLAIMER

The information contained on this drawing may be based upon data provided by others and may not have been verified by either as-constructed drawings or an Ontario Land Surveyor. The City of North Bay cannot accept responsibility for any errors or omissions on any information shown herein. Field verification, land surveys or excavation (with City approvals) may be required to determine actual location of any and all utilities or property lines.

CATV PLANT APPROVED	GAS PLANT APPROVED
Mclean Hunter Cable T.V. Ltd. — Date: Mar 6/86	Northern & Central Gas Corp. Ltd. — Date: March 6 1986
HYDRO PLANT APPROVED	**BELL PLANT APPROVED**
North Bay Hydro — Date: Feb 13-85	Bell Canada Ltd. — Date: 26/03/85

REVISIONS

DATE	DETAILS	BY
Aug 07	Registered Plans Added.	r.j.o.
OCT. 23/86	REDUCE STORM MH 13 EASTERLY TO 375ϕ	S.C.P
	CHANGE WM STUB TO 200ϕ AND	
	DELETE SAN. STUB ON NOTTINGHAM DRIVE	
MAY 28/86	LOT NUMBERS CHANGED	S.C.P
MAR. 6/86	GENERAL REVISION	S.C.P
MAR. 22/85	GENERAL REVISION	S.C.P

RECOMMENDED BY — APPROVED BY

MAYCO HOMES NORTH BAY LTD.

SHERWOOD FOREST SUBDIVISION
PHASE I - STAGE II

CANTERBURY CRESCENT

FROM STA. 1+000 TO STA. 1+249.822

NORTHLAND ENGINEERING LTD.
Consulting Engineers and Planners
NORTH BAY — SUDBURY — TIMMINS

DRAWN BY: S. C. P	DATE: MAY 1984
CHECKED BY: M. B. B	FIELD BOOK:
SCALE: HORIZ. 1:500, VERT. 1:50	CONTRACT Nº
OFFICE: NORTH BAY, ONT.	PROJECT Nº: 1869
DRAWING Nº: C-426	

TRANSLAR 500-4-78