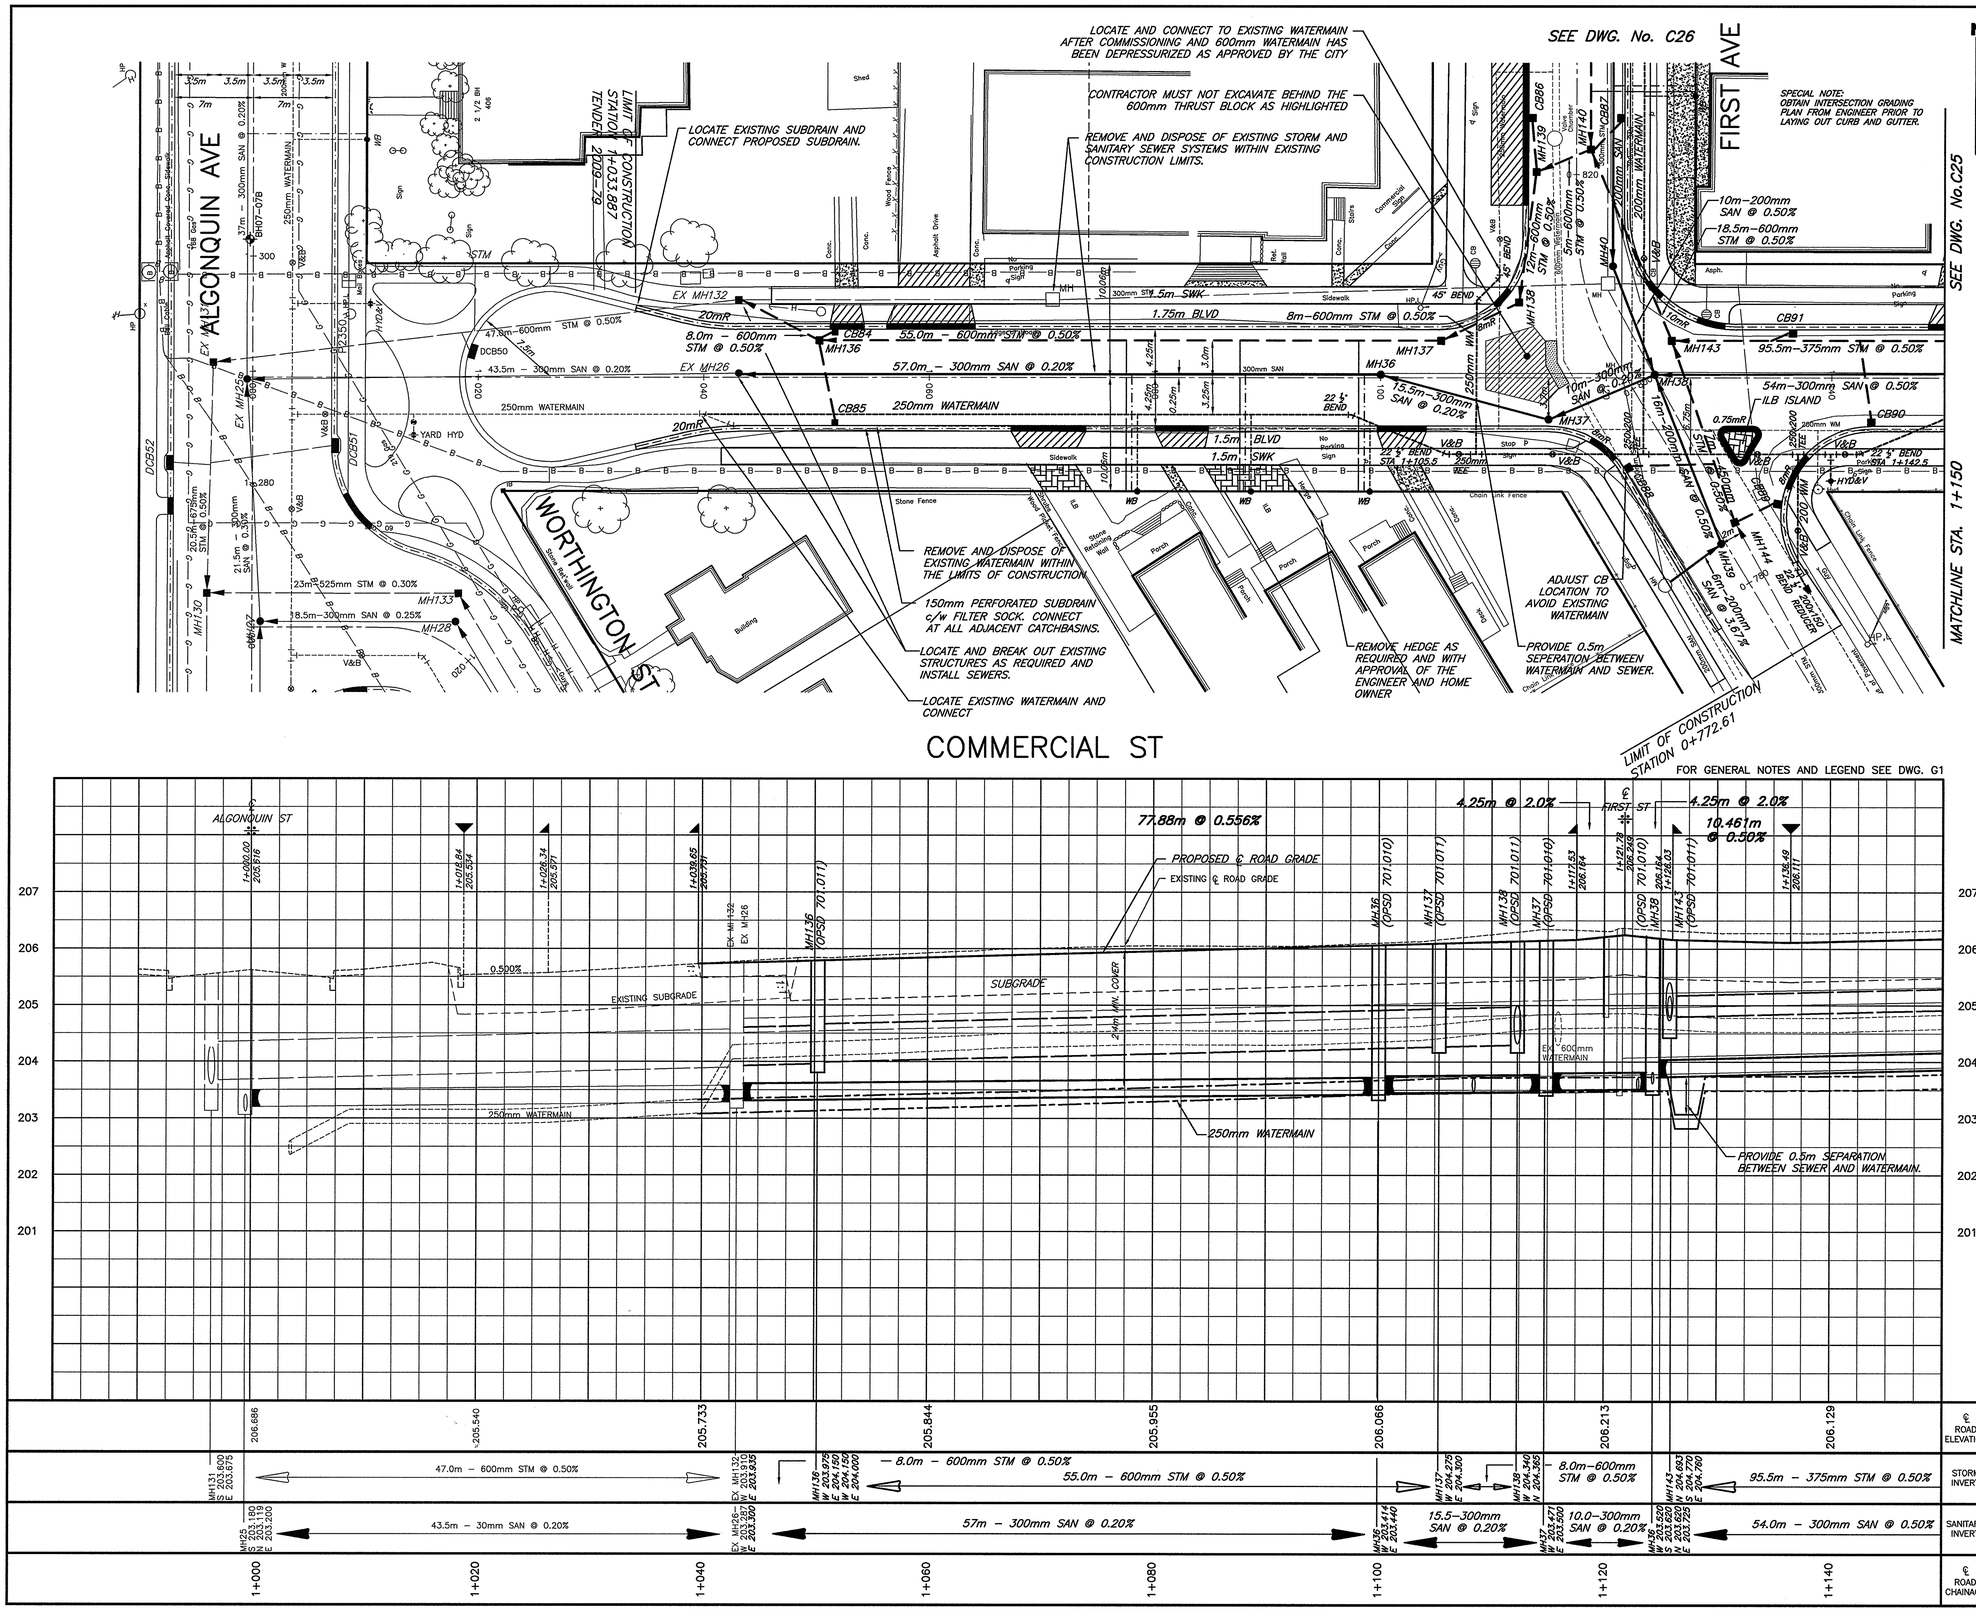

designer: G.Mc. | drawn by: G.Mc.
checked by: B.M. | approved by: D.D.

revisions

no.	date	by	description
1	30 JUNE 2010	GM	ISSUED FOR PRELIMINARY REVIEW
2	30 JULY 2010	GM	ISSUED FOR FINAL REVIEW
3	5 AUG 2010	GM	ISSUED FOR MOE APPROVAL
4	10 AUG 2010	GM	ISSUED FOR CONSTRUCTION

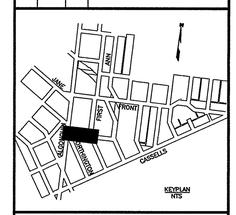

The Corporation of the City of North Bay

Tender 2009–78

Algonquin Avenue and Area Road Reconstruction

DRAWINGS SHALL BE READ IN ACCORDANCE WITH THE CONTRACT FOR ALGONQUIN AVE AND AREA ROAD RECONSTRUCTION, PHASES 2, 5 & 6 – FRONT, SECOND, ANN TENDER 2009–78 COMPLETED BY AECOM DATED JULY 2009

LICENSED PROFESSIONAL ENGINEER
D.R. DIETRICH
Job 60116167
PROVINCE OF ONTARIO

CONSTRUCTION

COMMERCIAL ST

STA. 1+000 TO STA. 1+150

PRINTED
AUG 10 2010
AECOM CANADA LTD.

AECOM

scale: H. 1:250, V. 1:50

file reference: 2862–A–3001
drawing number: C24 of 4
date: JUNE 2010
sheet number: 1 of 4

2862–A–301