SEE DRAWING No. J-108

See Drawing no J-106

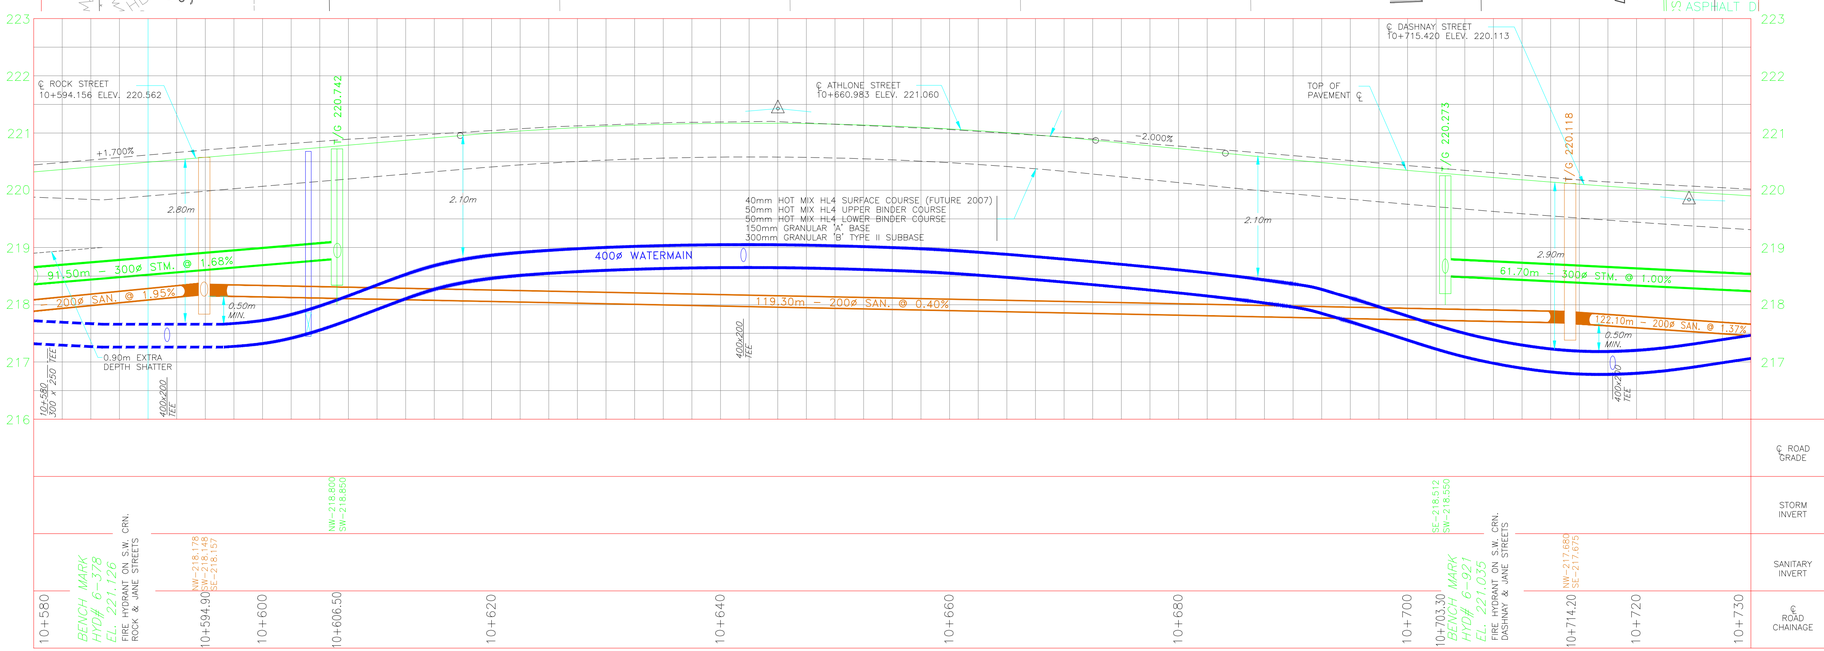

DESIGNED
DRAWN
CHECKED
APPROVED

REVISIONS

No.	DATE	BY	DESCRIPTION

Disclaimer

The information contained on this drawing may be based upon data provided by others and may not have been verified by either as-constructed drawings or an Ontario Land Surveyor. The City of North Bay cannot accept responsibility for any errors or omissions on any information shown herein. Field verification, land surveys or excavation (with City approvals) may be required to determine actual location of any and all utilities or property lines.

The Corporation of the City of North Bay

Jane Street Reconstruction

JANE STREET

Dashnay St. to Rock St.

NORTH BAY ONTARIO · CANADA
Just North Enough to be PERFECT

Jp2g Consultants Inc.
ENGINEERS • PLANNERS • PROJECT MANAGERS
PEMBROKE • OTTAWA

SCALE
HORIZ. 1:250
VERT. 1:50

DATE January 2006
PROJECT 2006-063
PLOTTED

DRAWING No. J-107