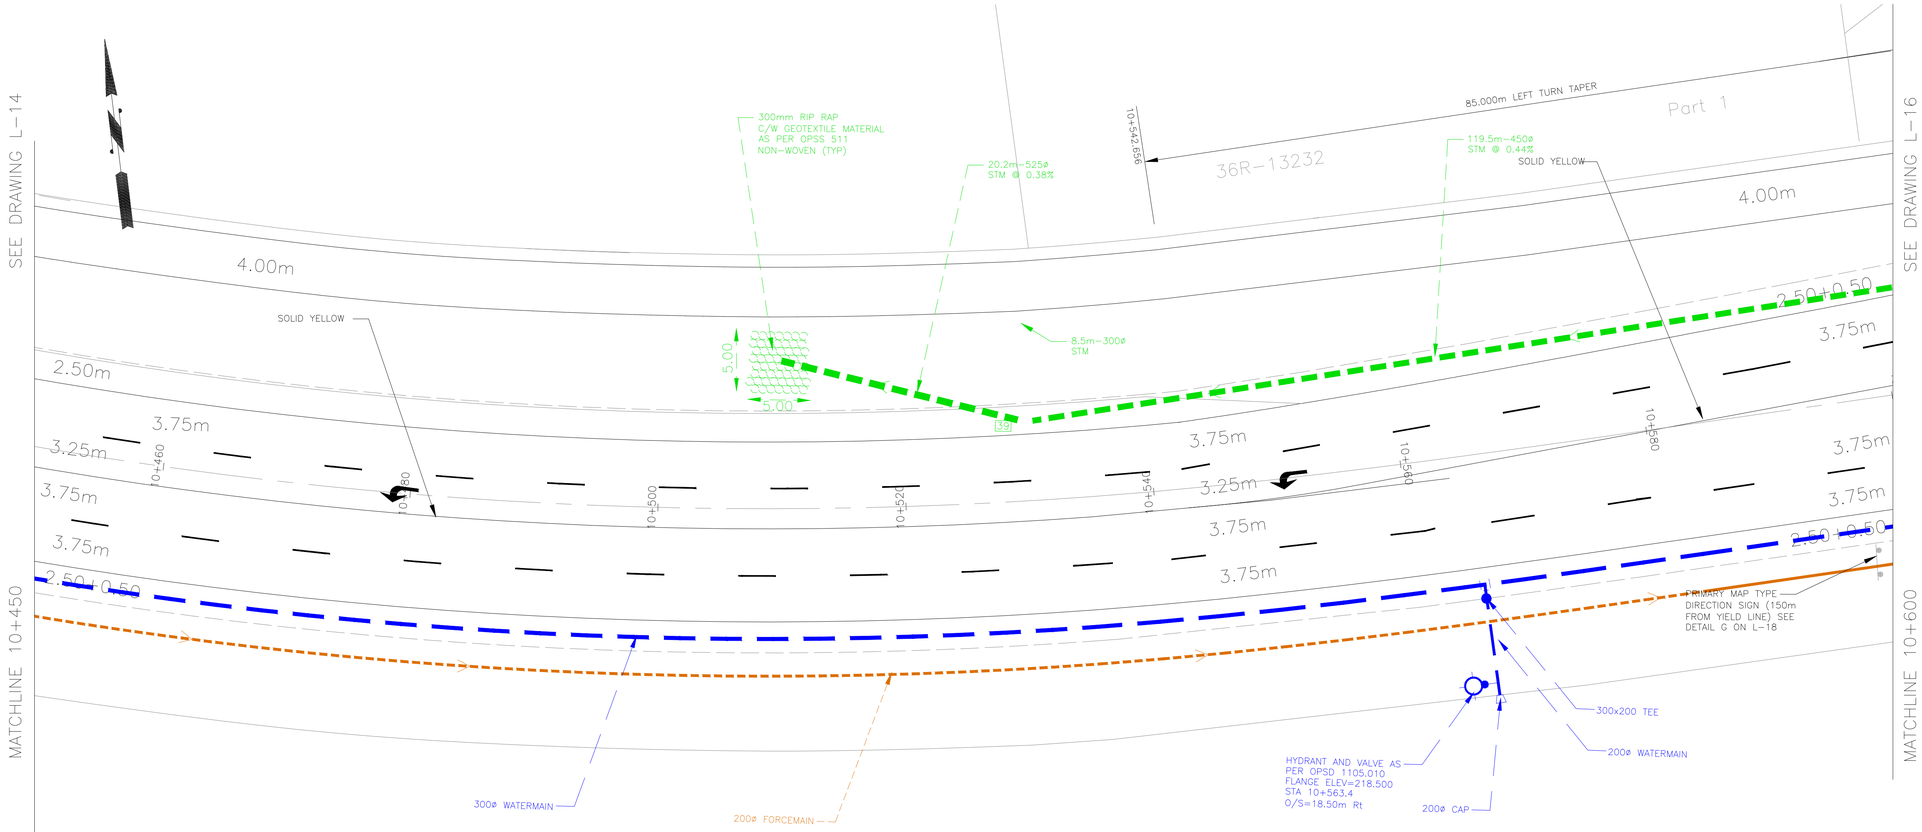

DESIGNED	RRS
DRAWN	MJM/RSL
CHECKED	RRS
APPROVED	SGW

REVISIONS

No.	DATE	BY	DESCRIPTION
1	FEB 2/08	RRS	ISSUED FOR TENDER
2	MAY 28/08	RRS	ISSUED FOR CONSTRUCTION

THE POSITION OF POLE LINES, CONDUITS, WATERMAINS, SEWERS AND OTHER UNDERGROUND AND OVERGROUND UTILITIES AND STRUCTURES IS NOT NECESSARILY SHOWN ON THE CONTRACT DRAWINGS, AND WHERE SHOWN, THE ACCURACY OF THE POSITION OF SUCH UTILITIES AND STRUCTURES IS NOT GUARENTEED. BEFORE STARING WORK, THE CONTRACTOR SHALL INFORM THEM-SELVES OF THE EXACT LOCATION OF ALL SUCH UTILITIES AND STRUCTURES, AND SHALL ASSUME ALL LIABILITY FOR DAMAGE TO THEM

The Corporation of the City of North Bay

College Drive Reconstruction

Hospital Entrance to Gormanville Road

CONSTRUCTION

LINE PAINTING
STA. 10+450 to STA. 10+600

LICENSED PROFESSIONAL ENGINEER
R.R. SAPINSKI
PROVINCE OF ONTARIO

LICENSED PROFESSIONAL ENGINEER
S.G. WEBSTER
PROVINCE OF ONTARIO

Jp2g Consultants Inc.
ENGINEERS • PLANNERS • PROJECT MANAGERS
PEMBROKE • OTTAWA

SCALE
HORIZ. 1:250

5 0 5 10
1 0 1 2

DATE JULY 2007
PROJECT 2064164A
PLOTTED MAY 26, 2008

DRAWING No.
L-15