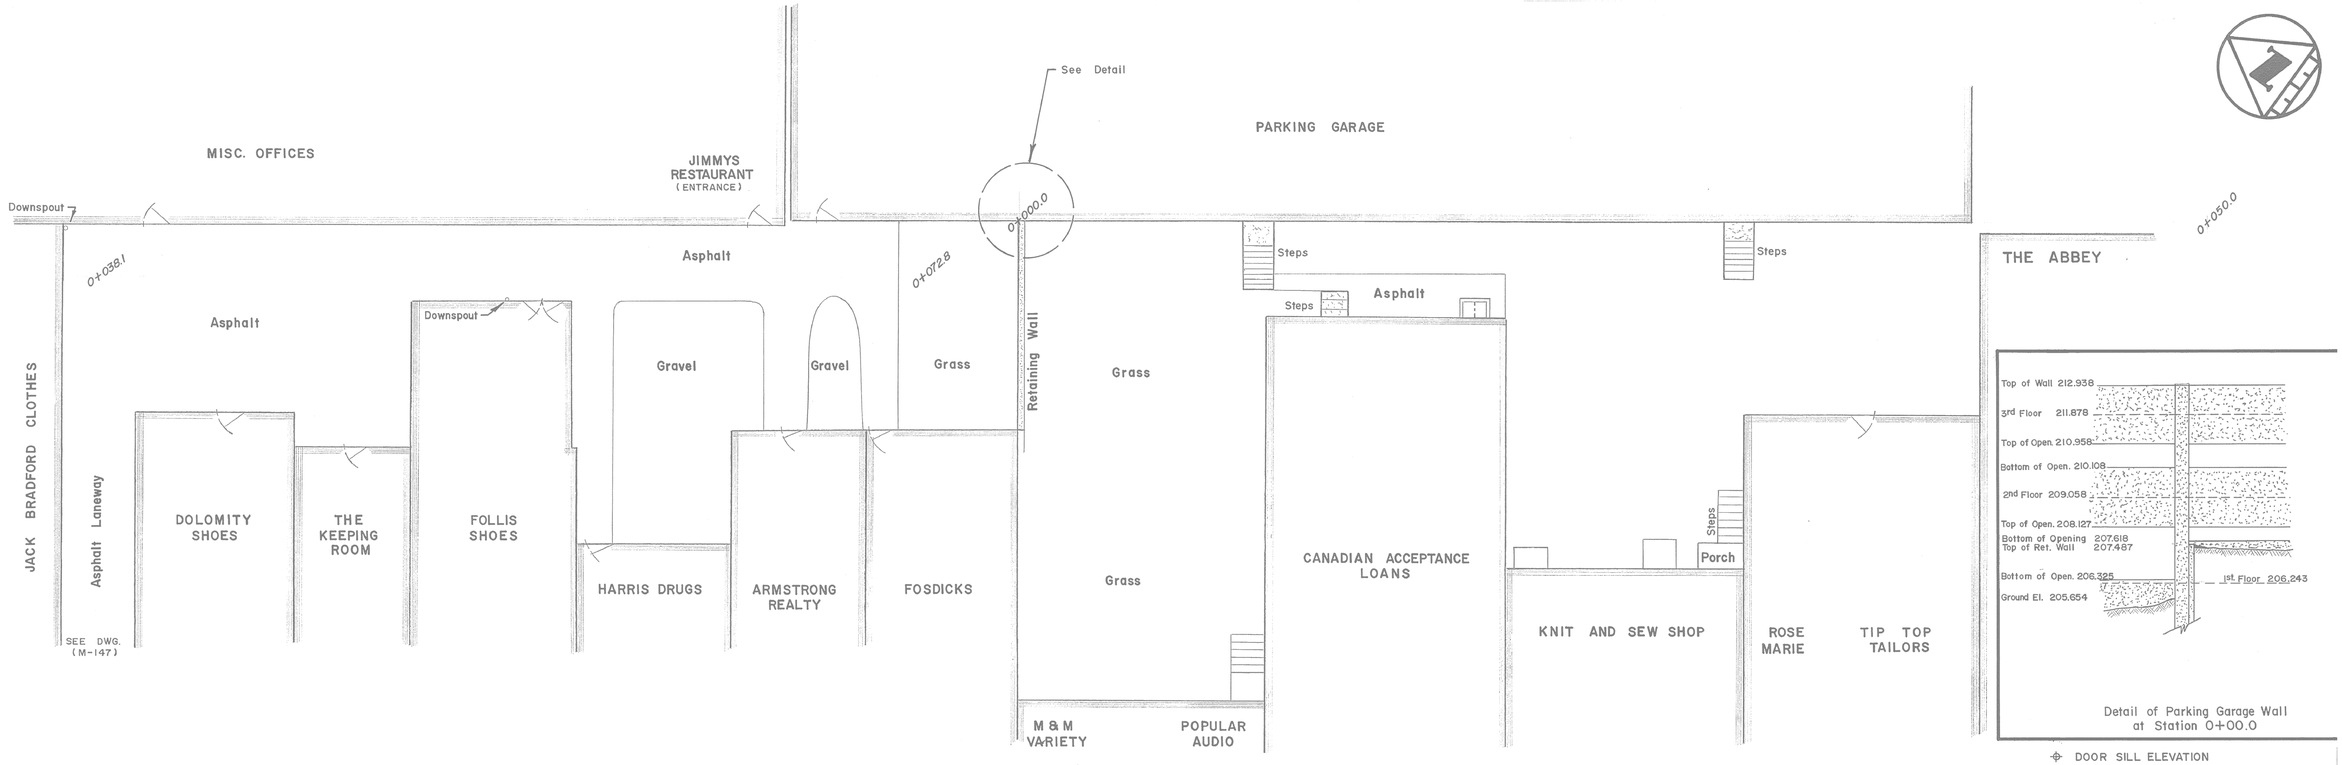

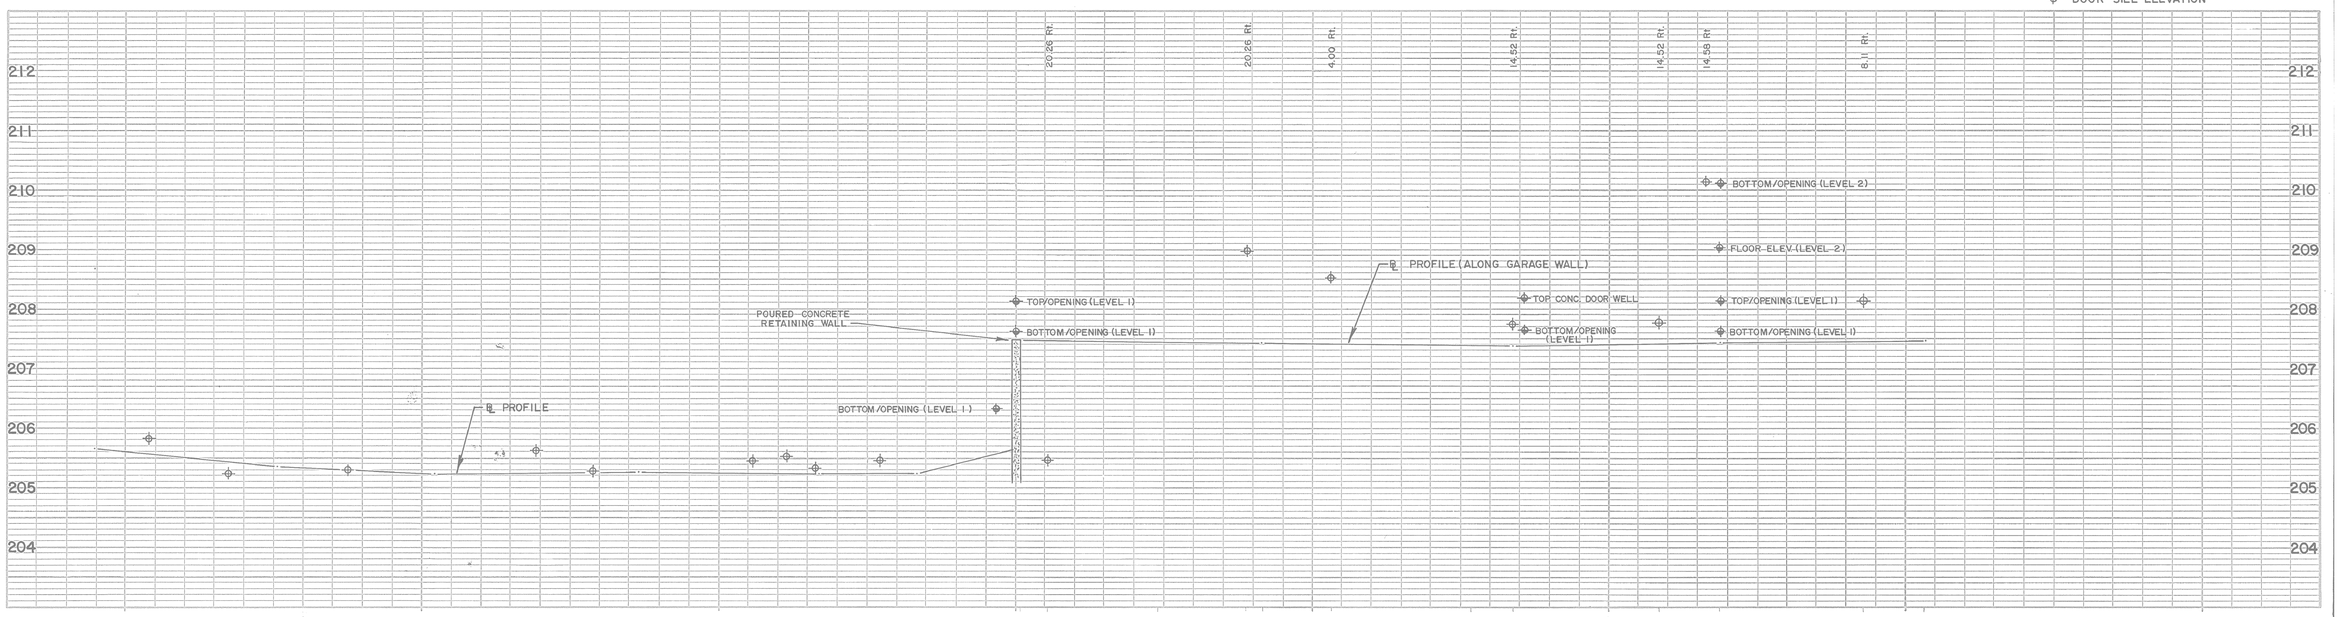

CHAINAGE	0+038.1	0+045.7	0+052.3	0+061.0	0+068.6	0+072.8	0+000.0	0+010.5	0+021.0	0+025.0	0+029.7	0+040.8	0+050.0
GROUND EL.	205.670	205.377	205.243	205.289	205.240	205.249	205.654	207.432	207.379		207.422	207.467	
INVERT													

DISCLAIMER

The information contained on this drawing may be based upon data provided by others and may not have been verified by either as-constructed drawings or an Ontario Land Surveyor. The City of North Bay cannot accept responsibility for any errors or omissions on any information shown herein. Field verification, land surveys or excavation (with City approvals) may be required to determine actual location of any and all utilities or property lines.

NOTES

FIELD BOOKS 266 & 273

Prepared By: CITY OF NORTH BAY ENGINEERING DEPARTMENT
200 McINTYRE ST. E. NORTH BAY, ONTARIO 474-0400

No.	REVISION	DATE	INITIAL

CITY OF NORTH BAY
ENGINEERING DEPARTMENT

PEDESTRIAN LANEWAY
BETWEEN FRASER ST. AND FERGUSON ST.

Drawn By: J.S.
Ck'd. By: R.F.B.
SCALE: METRIC Hor.- 1 : 125 Ver.- 1 : 50
DATE: OCT. 84
DRAWING No. M-148