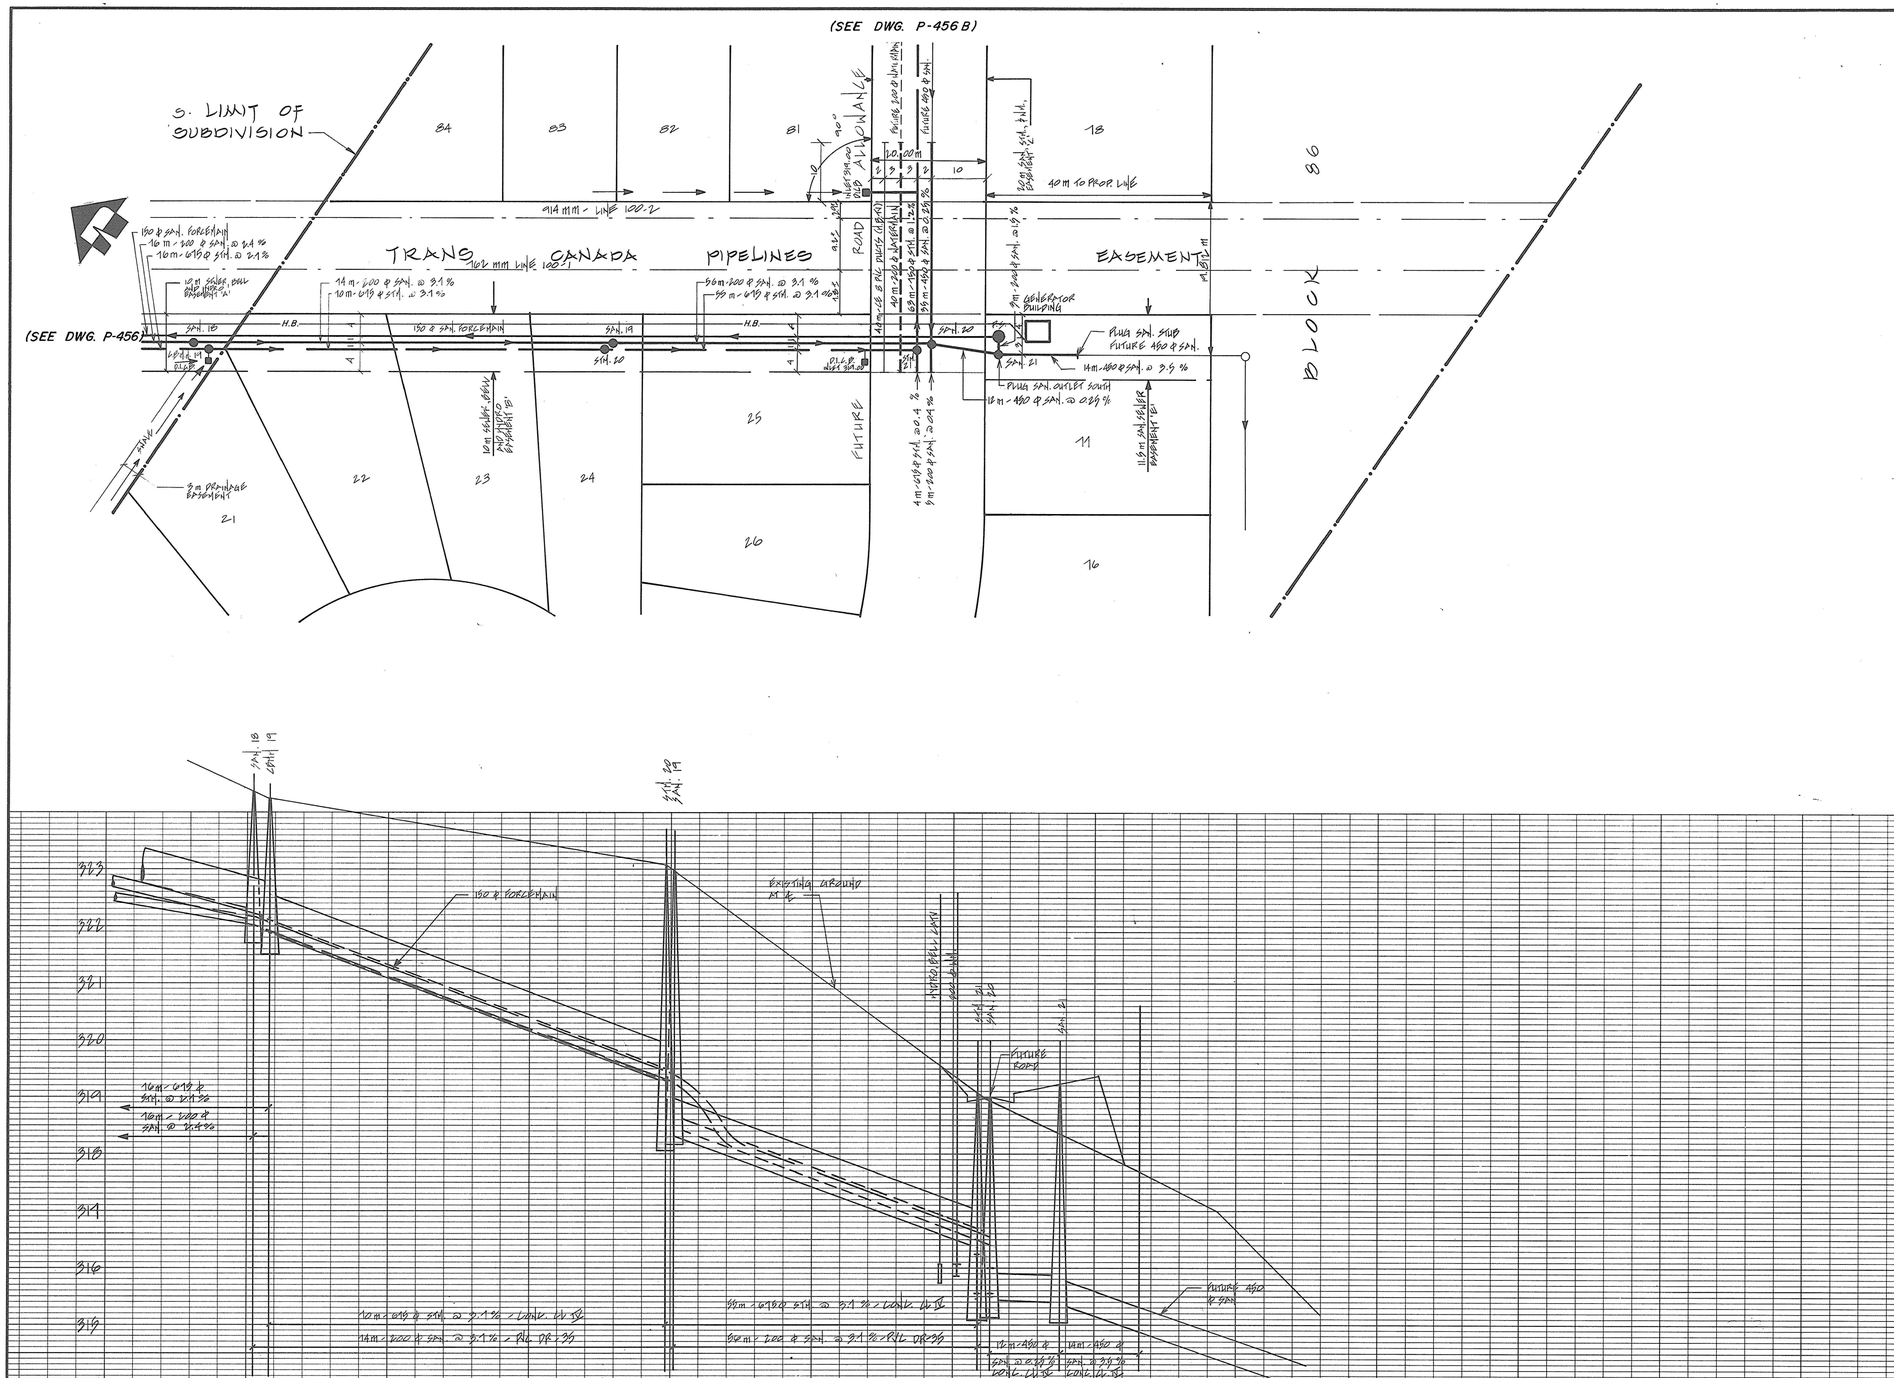

REFERENCE

DWG Nº	DESCRIPTION

LEGEND

- PROPOSED HYDRO TRANSFORMER
- PROPOSED STREET LIGHT

DISCLAIMER

The information contained on this drawing may be based upon data provided by others and may not have been verified by either as-constructed drawings or an Ontario Land Surveyor. The City of North Bay cannot accept responsibility for any errors or omissions on any information shown herein. Field verification, land surveys or excavation (with City approvals) may be required to determine actual location of any and all utilities or property lines.

GAS PLANT APPROVED	CATV PLANT APPROVED
ICG UTILITIES (ONTARIO) LTD. — DATE	MACLEAN HUNTER CABLE TV — DATE
HYDRO PLANT APPROVED	BELL PLANT APPROVED
NORTH BAY HYDRO — DATE	BELL CANADA LTD. — DATE

APP'D BY	DETAILS	DATE	Nº
	RAISE SERVICE ELEVATIONS		A

REVISIONS

RECOMMENDED BY — APPROVED BY

MAYCO HOMES NORTH BAY LTD.

SHERWOOD FOREST SUBDIVISION
PHASE I - STAGE 5

EASEMENTS

northland engineering limited
Consulting Engineers and Planners
NORTH BAY SUDBURY TIMMINS

DRAWN BY: S.G.A.	DATE: OCT. 1988
CHECKED BY: B.F.D.	SCALE: HORIZ. 1:500 VERT. 1:50
FIELD BOOK:	

OFFICE	PROJECT Nº	DRAWING Nº	REV.
NORTH BAY	1869	P-456A	