PLAN

LEGEND

- LIMIT OF SUBDIVISION
- HYD / WV / AIR — PROPOSED WATERMAIN
- MH / SAN — PROPOSED SANITARY SEWER
- SAN 200 — EXISTING SANITARY SEWER TO BE GROUTED
- DICB / CB / MH / STM — PROPOSED STORM SEWER
- SD — PROPOSED SUBDRAIN
- BELL PED. / BMH / B — EXISTING UNDERGROUND BELL CABLE
- HYDRO MH / H — EXISTING UNDERGROUND HYDRO CABLE
- GV / GAS — EXISTING GAS MAIN
- MH / SAN — EXISTING SANITARY SEWER
- CB / MH / STM — EXISTING STORM SEWER
- WV / HYD / W — EXISTING WATER MAIN
- LS — LIGHT STANDARD
- HP — HYDRO POLE
- H/LP — HYDRO POLE LIGHT STANDARD
- HGP — HYDRO GUY POLE
- H/BP — HYDRO BELL POLE
- H&BP — HYDRO BELL POLE WITH U\G
- BP — BELL POLE
- ANCHOR
- GUARD RAIL
- FENCE

PROFILE

- NEW SANITARY SEWER
- GROUTED SAN. SEWER

NOTES

1) ALL CATCH BASIN LEADS TO BE 250mmø
2) ALL DICB LEADS TO BE 300mmø
3) WHERE WATERMAIN CROSSES UNDER SEWERS, MAINTAIN A MIN. VERTICAL CLEARANCE OF 0.50m AND CONSTRUCT AS PER M.O.E. GUILDLINES APPENDIX 'F'
4) EXACT LOCATION & FINISHED GRATE ELEVATION FOR DICB'S TO BE DETERMINED AT TIME OF CONSTRUCTION

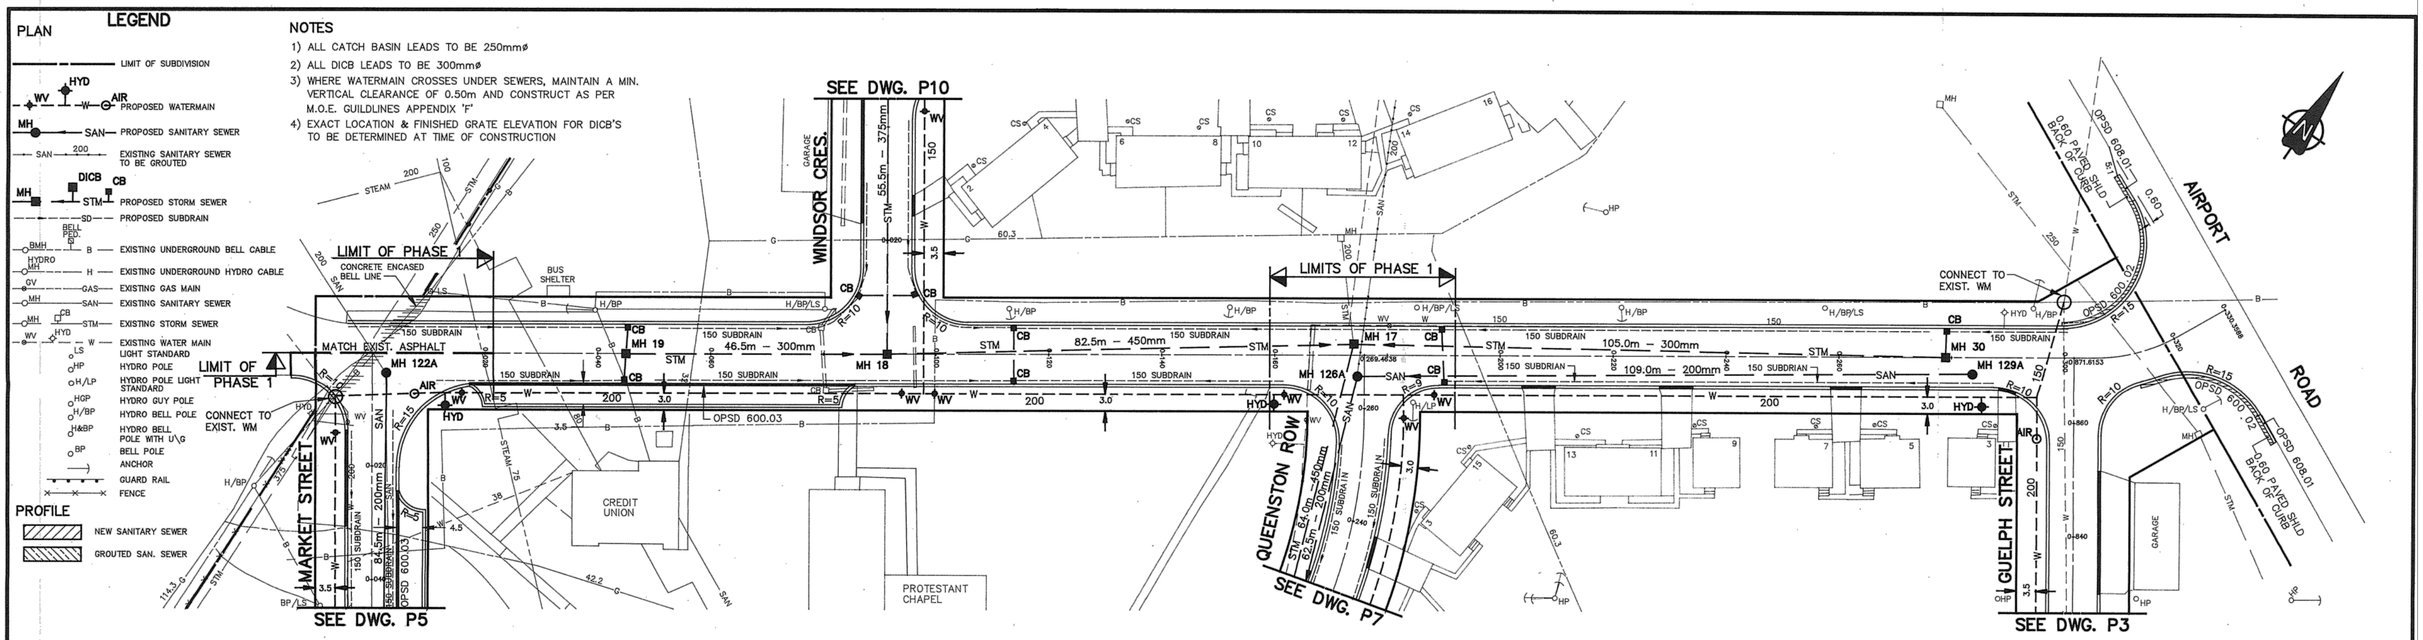

STERLING AVENUE

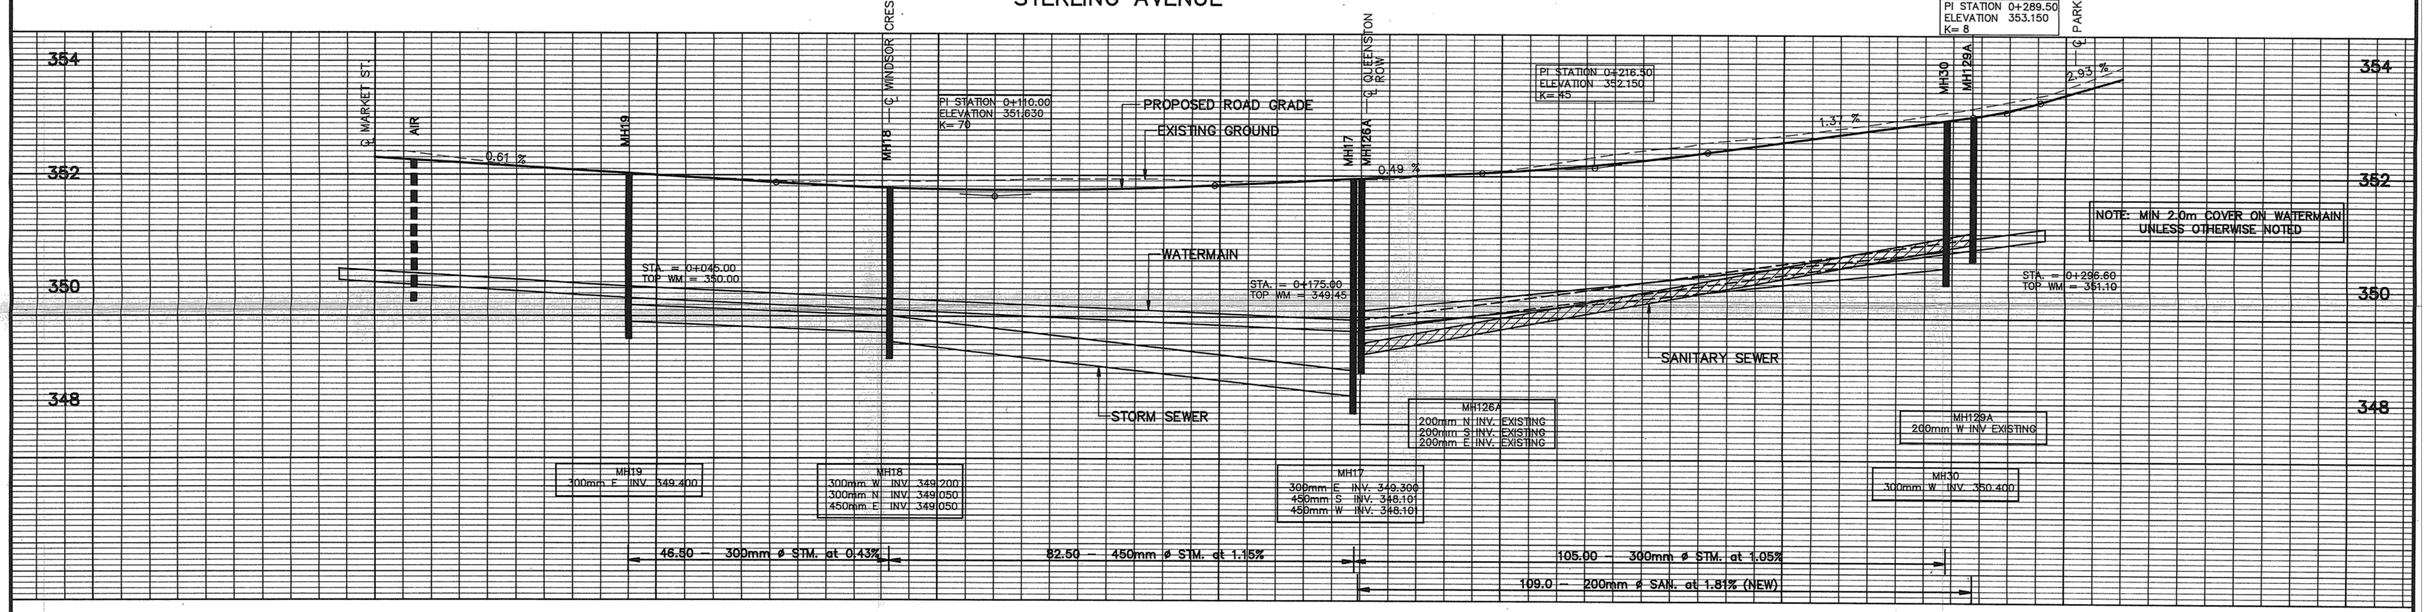

Existing Grade	352.4	352.2	352.1	351.9	351.9	351.9	351.9	351.9	351.9	351.9	352.1	352.4	352.6	352.9	353.2	353.6	354.0	
Final Grade	352.300	352.178	352.056	351.934	351.819	℄ WINDSOR CRES. 351.750	351.738	351.783	351.874	℄ QUEENSTON ROW 351.972	352.070	352.228	352.472	352.746	353.020	353.458 ℄ PARKER ST.	353.750	
Chainage	0+000	0+020	0+040	0+060	0+080	0+091.351	0+100	0+120	0+140	0+160	0+175.840	0+180	0+200	0+220	0+240	0+260	0+280	0+300 0+301.727	0+310.00	SCHEDULE "C"

Notes:

THE POSITION OF POLE LINES, CONDUITS, WATERMAINS, SEWERS, AND OTHER UNDERGROUND AND OVERGROUND UTILITIES AND STRUCTURES IS NOT NECESSARILY SHOWN ON THE CONTRACT DRAWINGS, AND, WHERE SHOWN, THE ACCURACY OF THE POSITION OF SUCH UTILITIES AND STRUCTURES IS NOT GUARANTEED. BEFORE STARTING WORK, THE CONTRACTOR WILL INFORM HIMSELF OF THE EXACT LOCATION OF ALL SUCH UTILITIES AND STRUCTURES, AND WILL ASSUME ALL LIABILITY FOR DAMAGE TO THEM.

No.	Revision	Date	Initial

Approved

LICENSED PROFESSIONAL ENGINEER G. K. STRACHAN PROVINCE OF ONTARIO

LICENSED PROFESSIONAL ENGINEER G. W. ELLIOTT PROVINCE OF ONTARIO

HYDRO PLANT APPROVED
NORTH BAY HYDRO — DATE
GAS PLANT APPROVED
CENTRA GAS CO. — APR 19/94 DATE
BELL PLANT APPROVED
BELL TELEPHONE CO. — DATE

CITY OF NORTH BAY

CFB—MARRIED QUARTERS—HORNELL HEIGHTS
STERLING AVENUE
(0+000 TO 0+310)

Proctor & Redfern Ltd.
Consulting Engineers & Planners
Toronto North Bay

Scale	Drawn by	Date
HOR. 1:500 VER. 1:50	AVD/JDK	MAR. 1994
	Ckd. By RAB/AER	Dwg. No.
		Rev. 0

93G20-P4