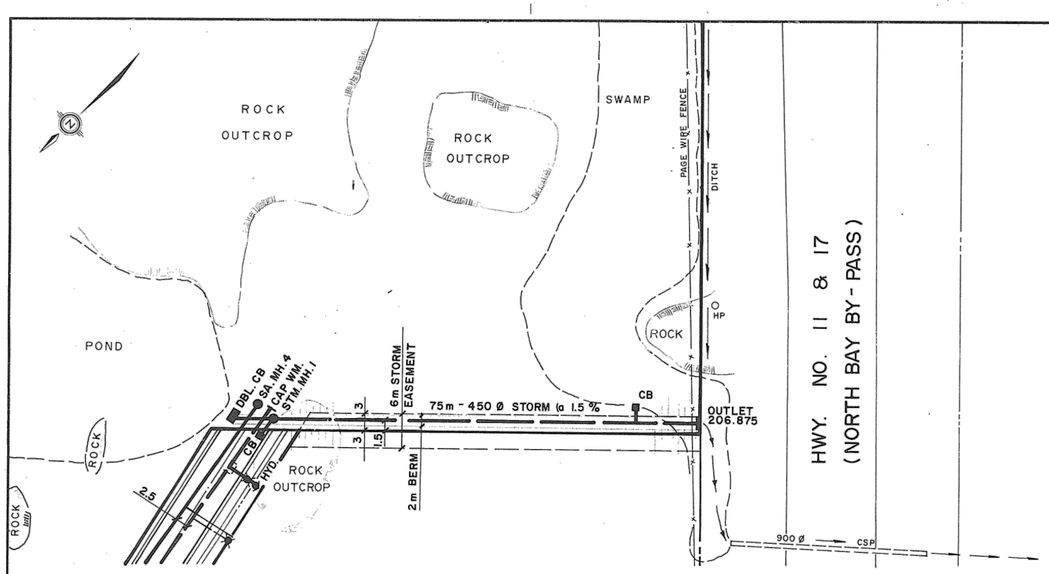


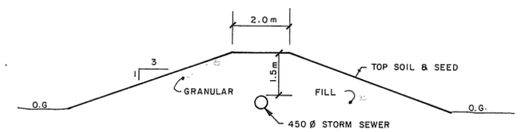


**BERM DETAIL**
N.T.S

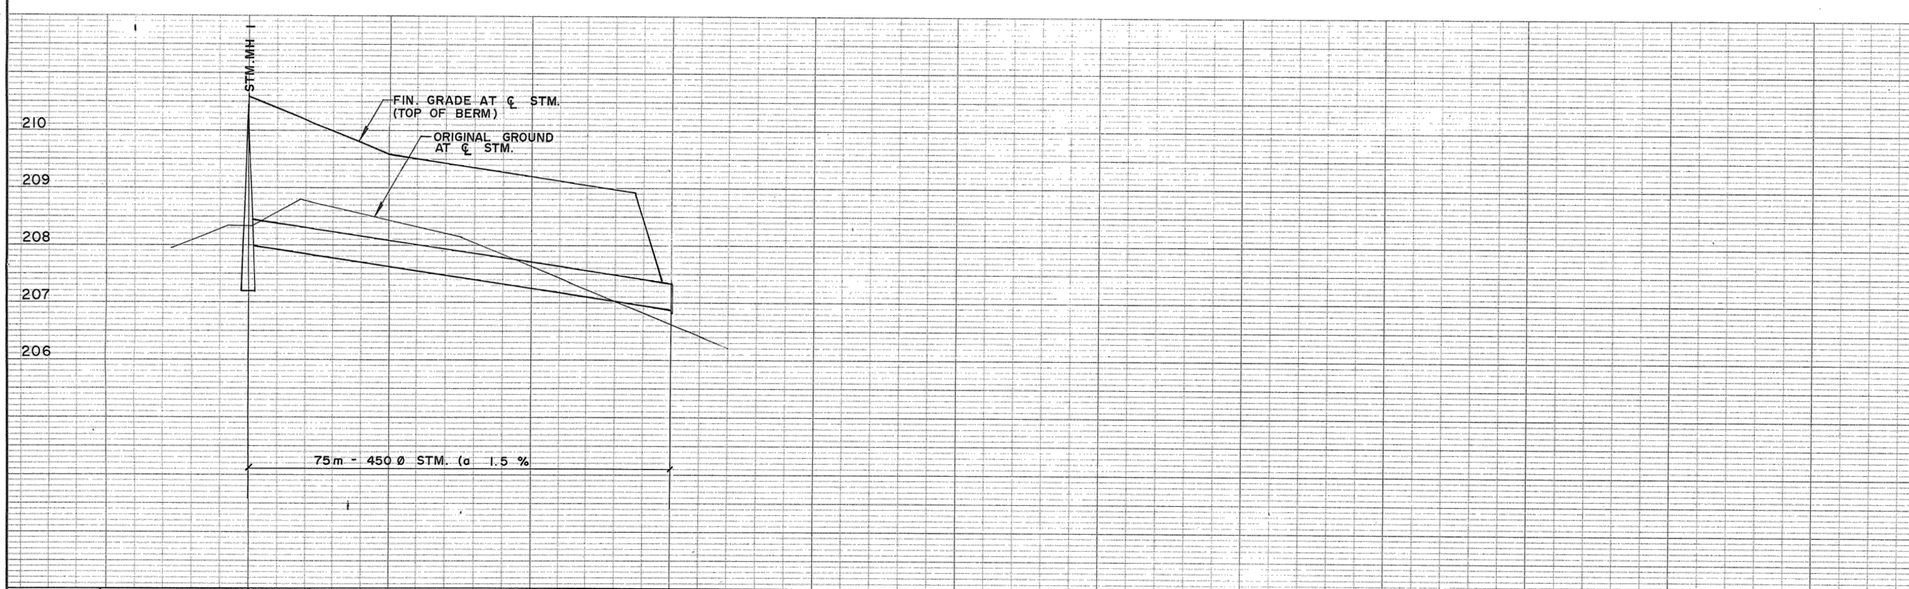


| | | | | | | | |
|---|---|---|---|---|---|---|---|
| CHAINAGE AT ℄ STM. | 10+000 | +009 | +025 | +050 | +068 | +075 | |
| FIN. GRADE AT ℄ STM. | 210.60 | 210.20 | 209.60 | 209.20 | 208.90 | | |
| STORM INVERTS | S.208.00 | | | | | OUTLET 206.875 | |

| REFERENCE | |
|---|---|
| DWG Nº | DESCRIPTION |

| APP'D BY | DETAILS | DATE | Nº |
|---|---|---|---|

REVISIONS

PRELIMINARY

RECOMMENDED BY | APPROVED BY

676560 ONTARIO INC.

NORTH BAY ONTARIO

PLAN AND PROFILE
STORM SEWER

northland engineering limited
Consulting Engineers and Planners
NORTH BAY SUDBURY TIMMINS

| | | | |
|---|---|---|---|
| DRAWN BY: S.C.P | | DATE: NOV. 1987 | |
| CHECKED BY: M.B.B | | SCALE: HORIZ. 1:500 VERT. 1:50 | |
| FIELD BOOK: | | | |
| OFFICE NORTH BAY | PROJECT Nº 3045 | DRAWING Nº S-542 | REV. |

TRANSLAR

NOV 16 1987