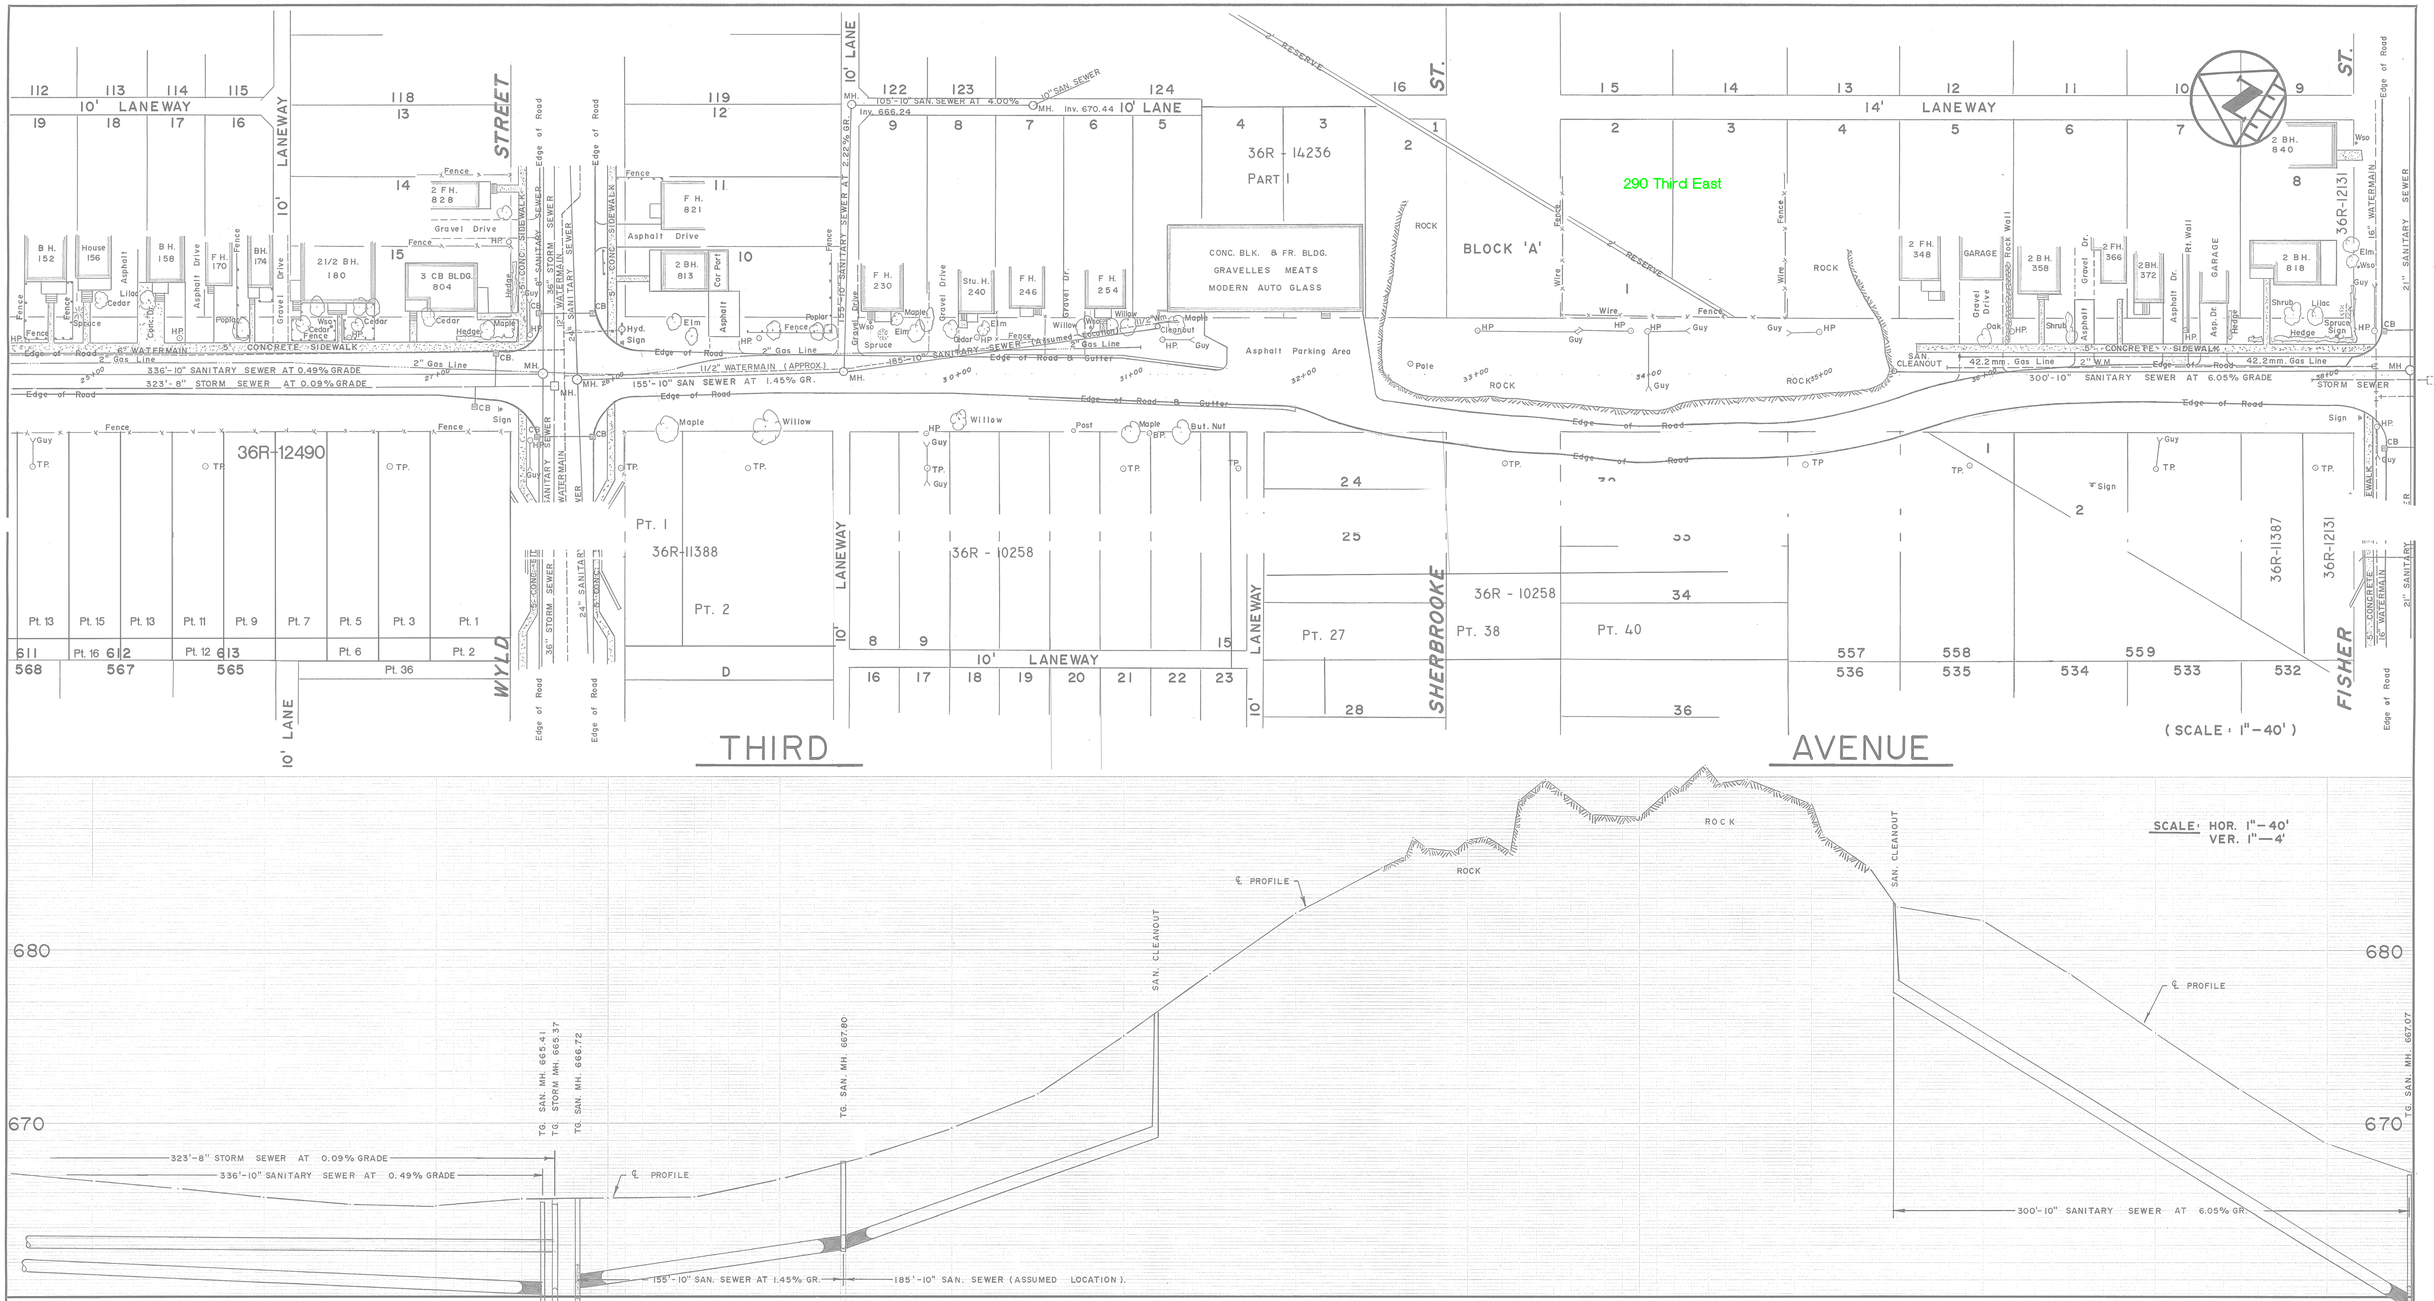


| CHAINAGE | GROUND EL | INVERT |
|---|---|---|
| 25+00 | 666.68 | |
| 25+50 | 666.22 | |
| 26+00 | 665.77 | |
| 26+50 | 665.36 | |
| 27+00 | 665.23 | |
| 27+50 | 665.63 | N.680.11 |
| 27+62 | | N.679.66 |
| 27+69 | | N.679.40 |
| 27+72 | | N.677.47 |
| 27+82 | 665.72 | N.677.22 |
| 28+00 | | N.676.93 |
| 28+50 | 665.79 | |
| 29+00 | 666.80 | |
| 29+37 | | N.662.78 |
| 29+50 | 668.10 | N.662.60 |
| 30+00 | 669.75 | N.662.78 |
| 30+50 | 671.74 | |
| 31+00 | 675.01 | |
| 31+50 | 678.62 | |
| 32+00 | 682.13 | |
| 32+50 | 684.79 | ROCK |
| 32+63 | 685.45 | |
| 32+68 | 685.52 | |
| 32+76 | 685.89 | |
| 32+92 | 685.67 | |
| 33+00 | 686.37 | |
| 33+11 | 687.59 | |
| 33+26 | 686.73 | |
| 33+30 | 688.64 | |
| 33+45 | 687.90 | |
| 33+55 | 689.12 | |
| 33+71 | 687.93 | |
| 34+00 | 687.70 | |
| 34+20 | 690.55 | |
| 34+24 | 689.35 | |
| 34+38 | 690.95 | |
| 34+46 | 689.65 | |
| 34+64 | 689.90 | |
| 34+83 | 689.05 | |
| 35+00 | 688.45 | ROCK |
| 35+06 | 686.65 | 677.60 |
| 35+34 | 684.80 | |
| 35+50 | 682.55 | |
| 36+00 | 681.74 | |
| 36+50 | 678.66 | |
| 37+00 | 675.25 | |
| 37+50 | 671.94 | |
| 38+00 | 668.82 | |
| 38+46 | | N.669.46 |
| | | E.659.00 |
| | | E.659.46 |
| CHAINAGE | GROUND EL | INVERT |

NOTES:

**DISCLAIMER**

The information contained on this drawing may be based upon data provided by others and may not have been verified by either as-constructed drawings or an Ontario Land Surveyor. The City of North Bay cannot accept responsibility for any errors or omissions on any information shown herein. Field verification, land surveys or excavation (with City approvals) may be required to determine actual location of any and all utilities or property lines.

NORTH BAY
Just North Enough to be PERFECT

| No. | REVISION | DATE | INITIAL |
|---|---|---|---|
| 1. | Registered Plan added. | July 08 | r.j.o. |

APPROVED

**THIRD AVENVE**
WYLD STREET TO FISHER STREET
REG'D. PLAN Nº. 20,21,57,62,79,

**CITY OF NORTH BAY**
ENGINEERING DEPARTMENT

SCALE: AS SHOWN
DATE: SEPT. 1977

| DRAWN BY. Rick. B | FIELD BOOK No. | DRAWING No. | REV. |
|---|---|---|---|
| CK'D. BY: | 247 | T-3 | |

DWG. No.

I:\CAD\PP Drawings\T-3.dwg