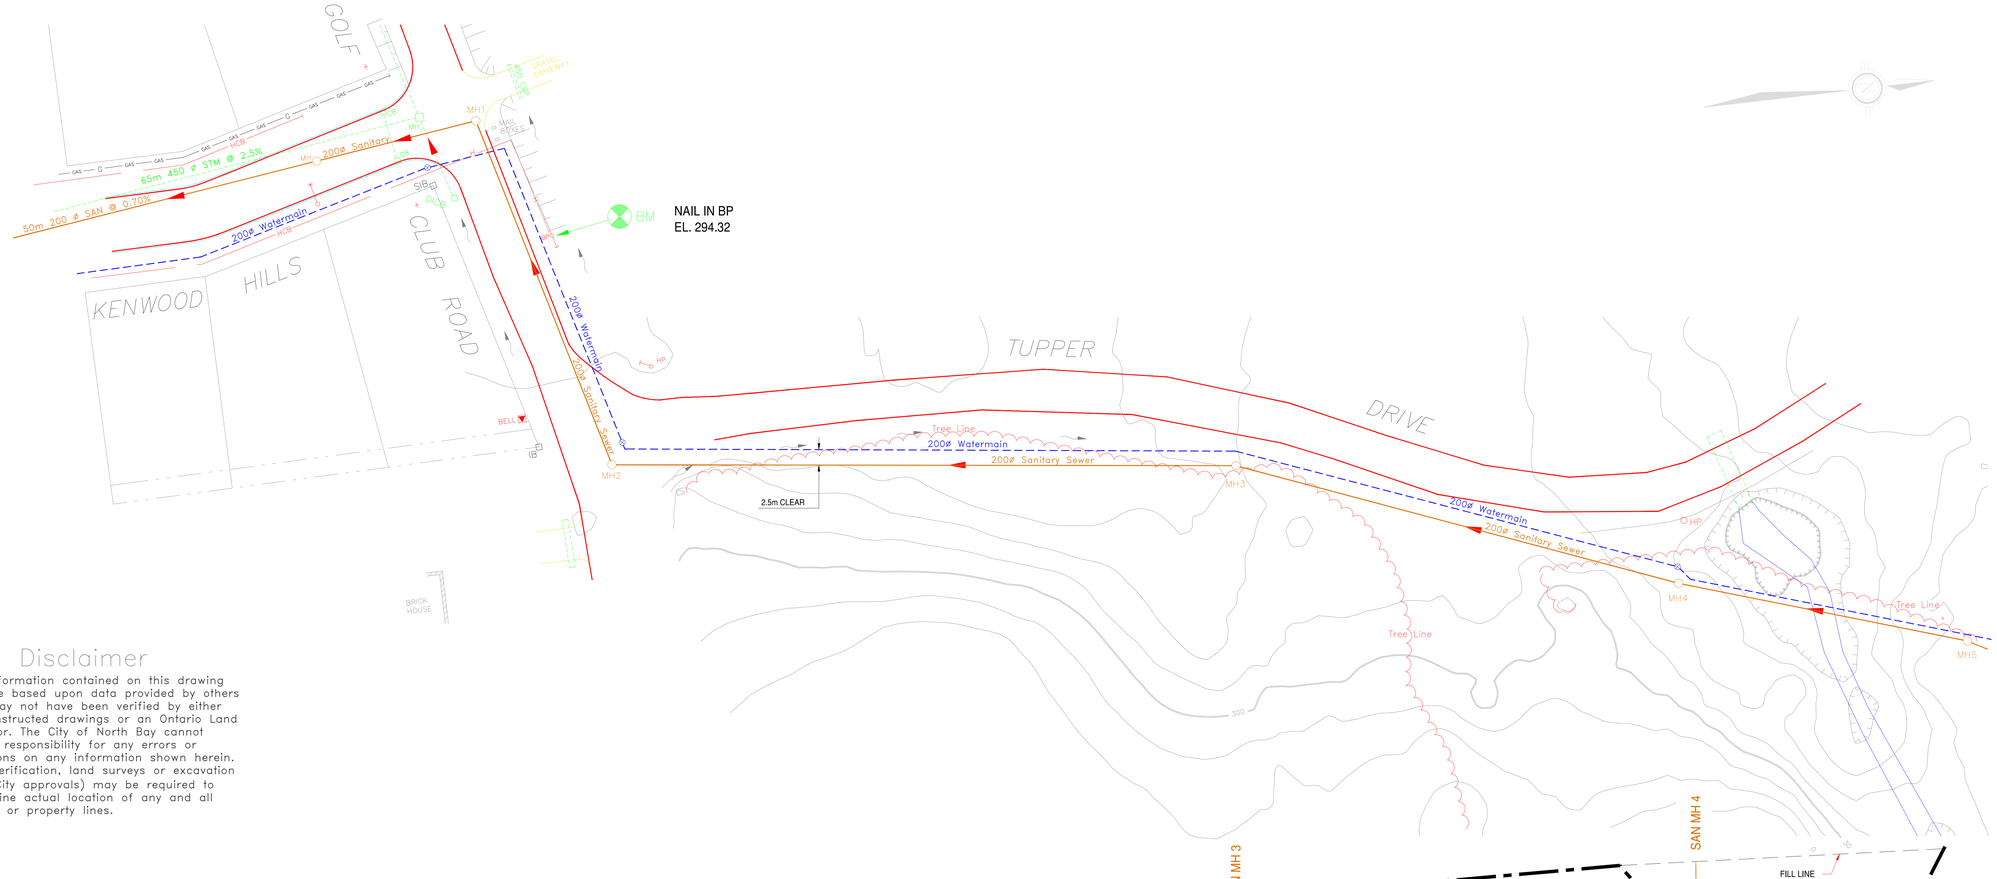

Disclaimer

The information contained on this drawing may be based upon data provided by others and may not have been verified by either as-constructed drawings or an Ontario Land Surveyor. The City of North Bay cannot accept responsibility for any errors or omissions on any information shown herein. Field verification, land surveys or excavation (with City approvals) may be required to determine actual location of any and all utilities or property lines.

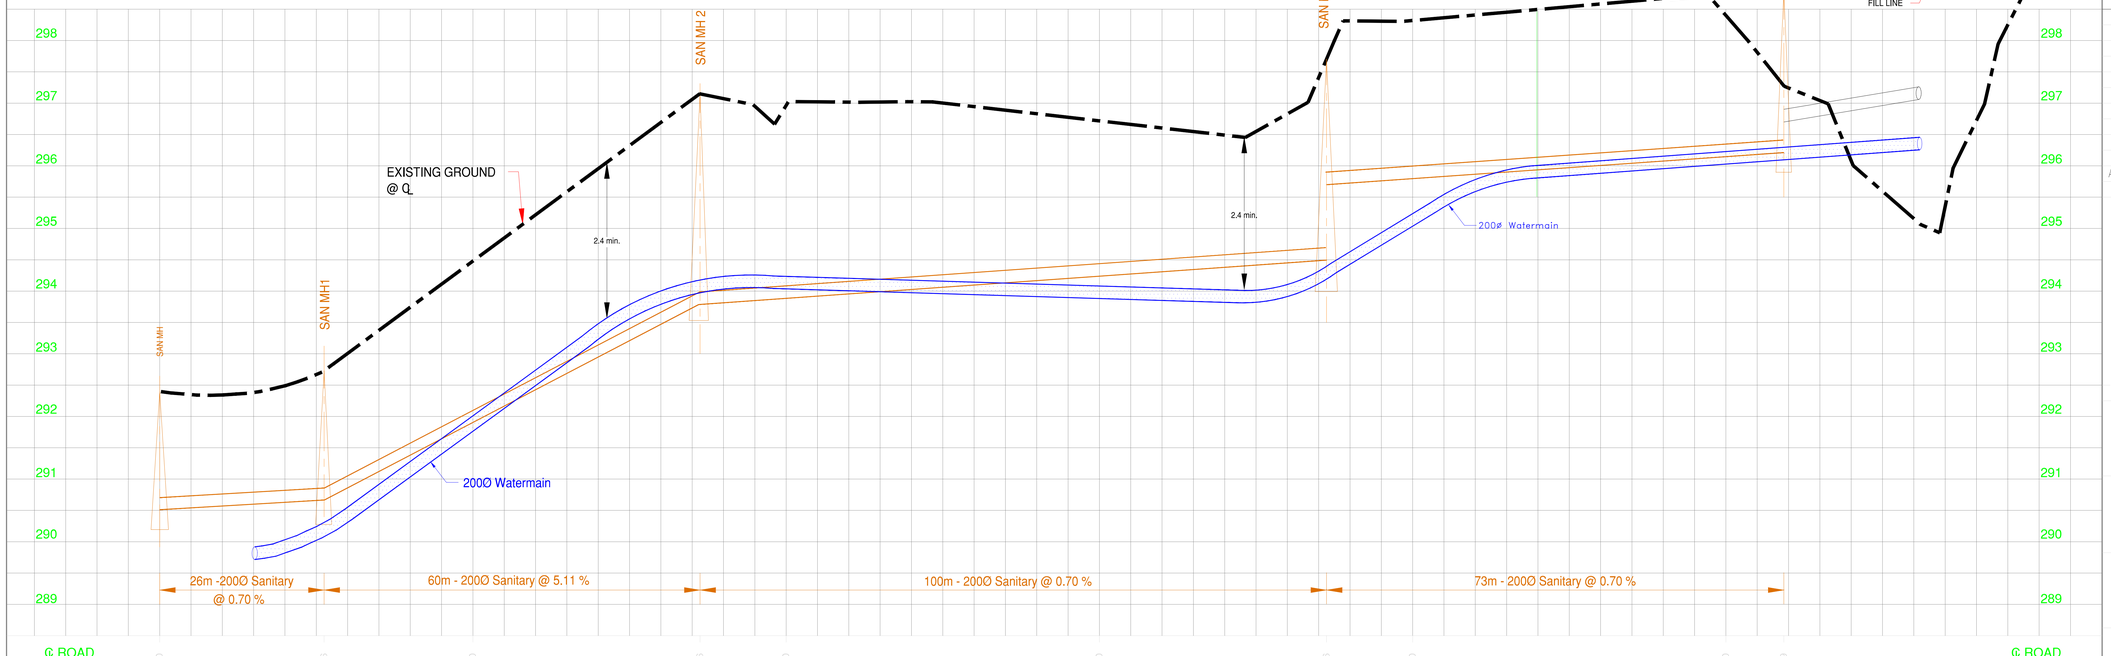

℄ ROAD CHAINAGE	10+000	10+025	10+050	10+075	10+100	10+150	10+175	10+200	10+250	10+259		℄ ROAD CHAINAGE
TOP OF PAVEMENT ELEVATION												TOP OF PAVEMENT ELEVATION
STORM SEWER INVERTS												STORM SEWER INVERTS
SANITARY SEWER INVERTS	290.50	S.290.682 E.290.732		W.293.738 N.293.848			S.294.548 N.295.70			S.296.21 N.296.70		SANITARY SEWER INVERTS
TOP OF WATERMAIN ELEVATION												TOP OF WATERMAIN ELEVATION

REFERENCE

DWG No	DESCRIPTION

GENERAL NOTES

1. MATERIAL: SEWER - PVC DR 35 (UNLESS NOTED)
   WATERMAIN - PVC DR 18 CLASS 150
   APPURTENANCES A.W.W.A. APPROVED
2. INSTALLATION: OPSS 410, 407, 515, 701, 421, 511, 206
3. USE STANDARDS REFERED TO IN OPSS AS WELL AS THOSE INCLUDED HEREWITH.
4. TESTING: SANITARY SEWER - USE OPSS
   WATERMAIN - USE OPSS 701
   - FOR CONNECTION TO EXISTING
     - ONLY AFTER NEW WATERMAIN, TESTING AND BACTERIOLOGY ARE ACCEPTABLE
     - SWAB MATERIAL TO BE COMMERCIAL BLEACH
     - LEAVE OPEN FOR A MIN. OF 24 HOURS UNDER SYSTEM PRESSURE TO ENSURE THAT NO LEAKAGE OCCURS.
5. RESTORE ROAD TO OPSS 507
   - MIN. OF 300 GRANULAR 'B' TYPE 1
   - MIN. OF 150 GRANULAR 'A'
   - MIN. OF 75 HL4 ASPHALT
     OR TO EXISTING WHICHEVER IS GREATER
6. RESTORE OTHERS TO AS GOOD AS EXISTING ,
   - TOPSOIL AND HYDRASEED ALL AREAS UNLESS NOTED OTHERWISE.
7. TRAFFIC:
   - CONTROL AND DETOURING SUBJECT TO CITY OF NORTH BAY ENGINEERING DEPARTMENT APPROVAL
8. ADHERE TO ENVIRONMENTAL PROTECTION SPECIFICATIONS.
9. ALL STANDARDS AND DETAILS TO BE READ IN CONJUNCTION WITH THE DRAWINGS.

LEGEND
EBH - END BORE HOLE

APP'D BY	DETAILS	DATE	No

REVISIONS

RECOMMENDED BY APPROVED BY

NORTH BAY GOLF AND COUNTRY CLUB

MUNICIPAL SERVICES EXTENSION

PLAN AND PROFILE

northland engineering limited
Consulting Engineers and Planners
NORTH BAY SUDBURY

DRAWN BY:	D.A.H.	DATE:	AUG. 1993
CHECKED BY:	D.A.R.	SCALE:	1 : 500 1 : 50
CAD FILE:	3879PP1C		

OFFICE	PROJECT No	DRAWING No	REV.
NORTH BAY	3879	T-326	