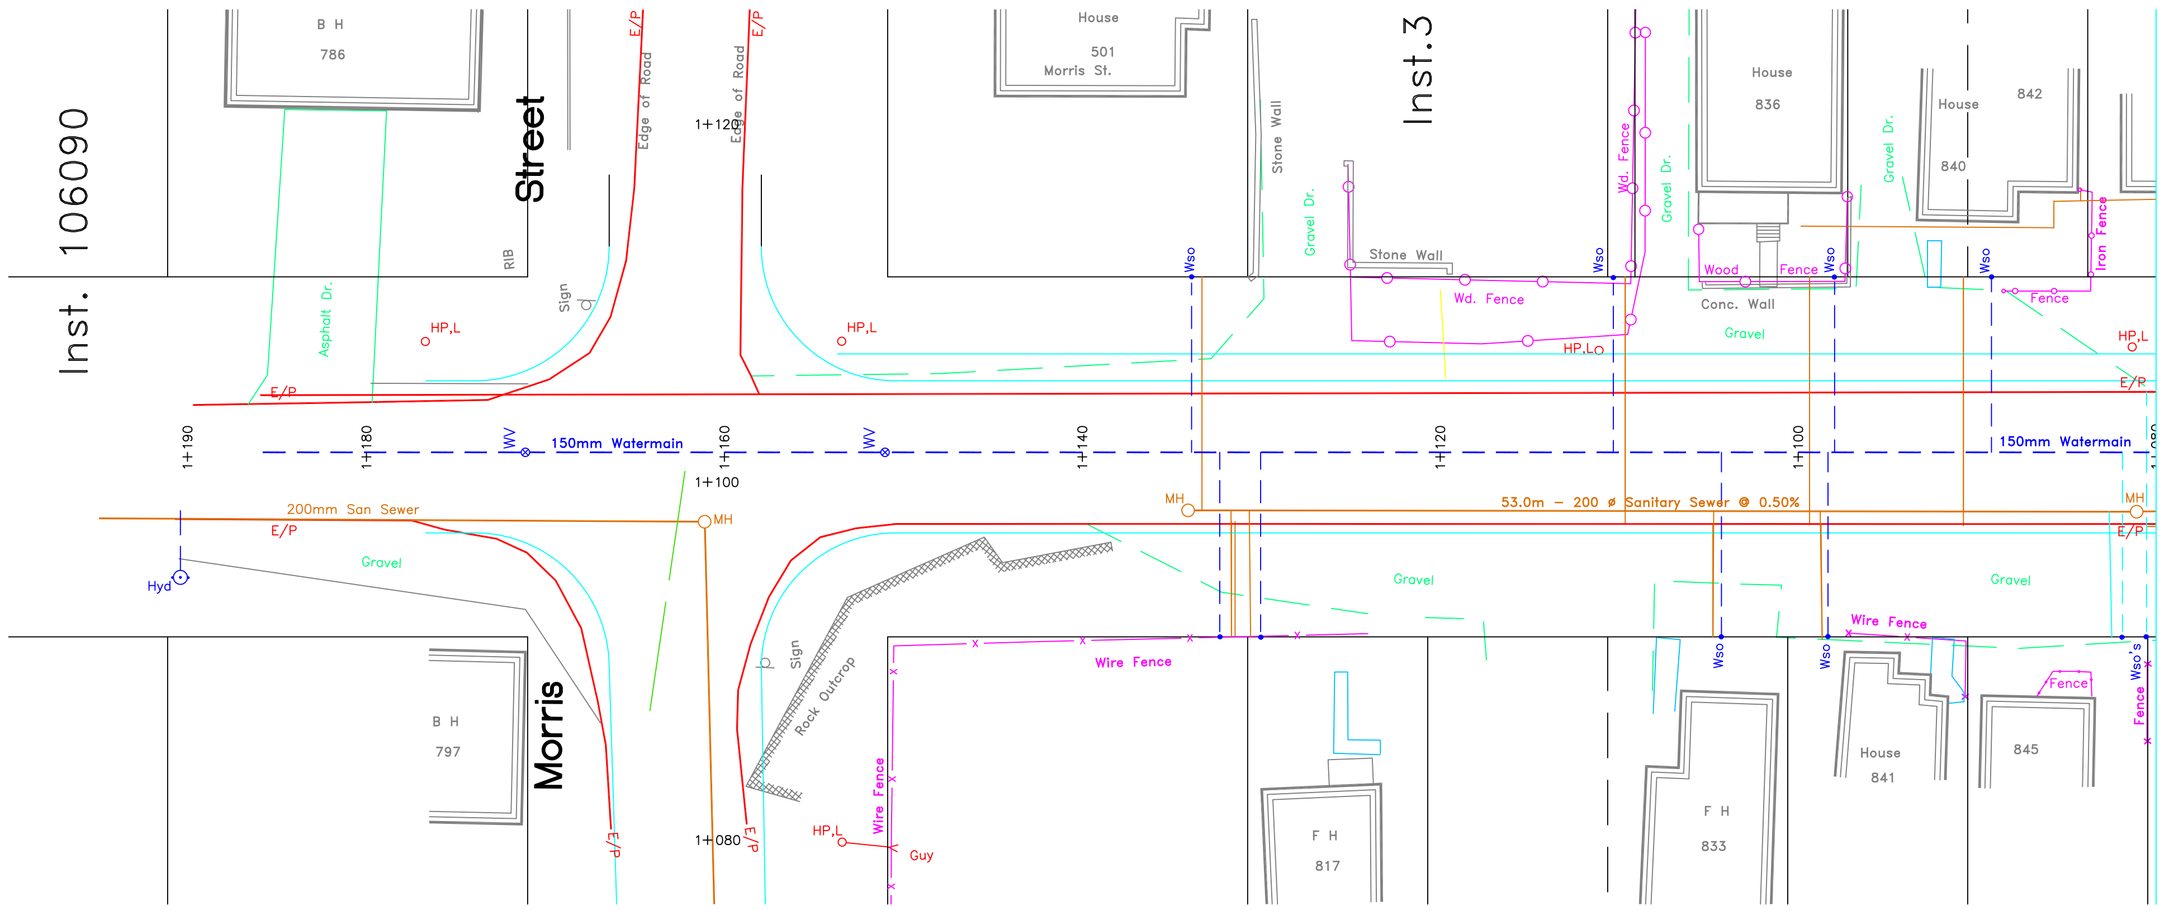

Worthington St.

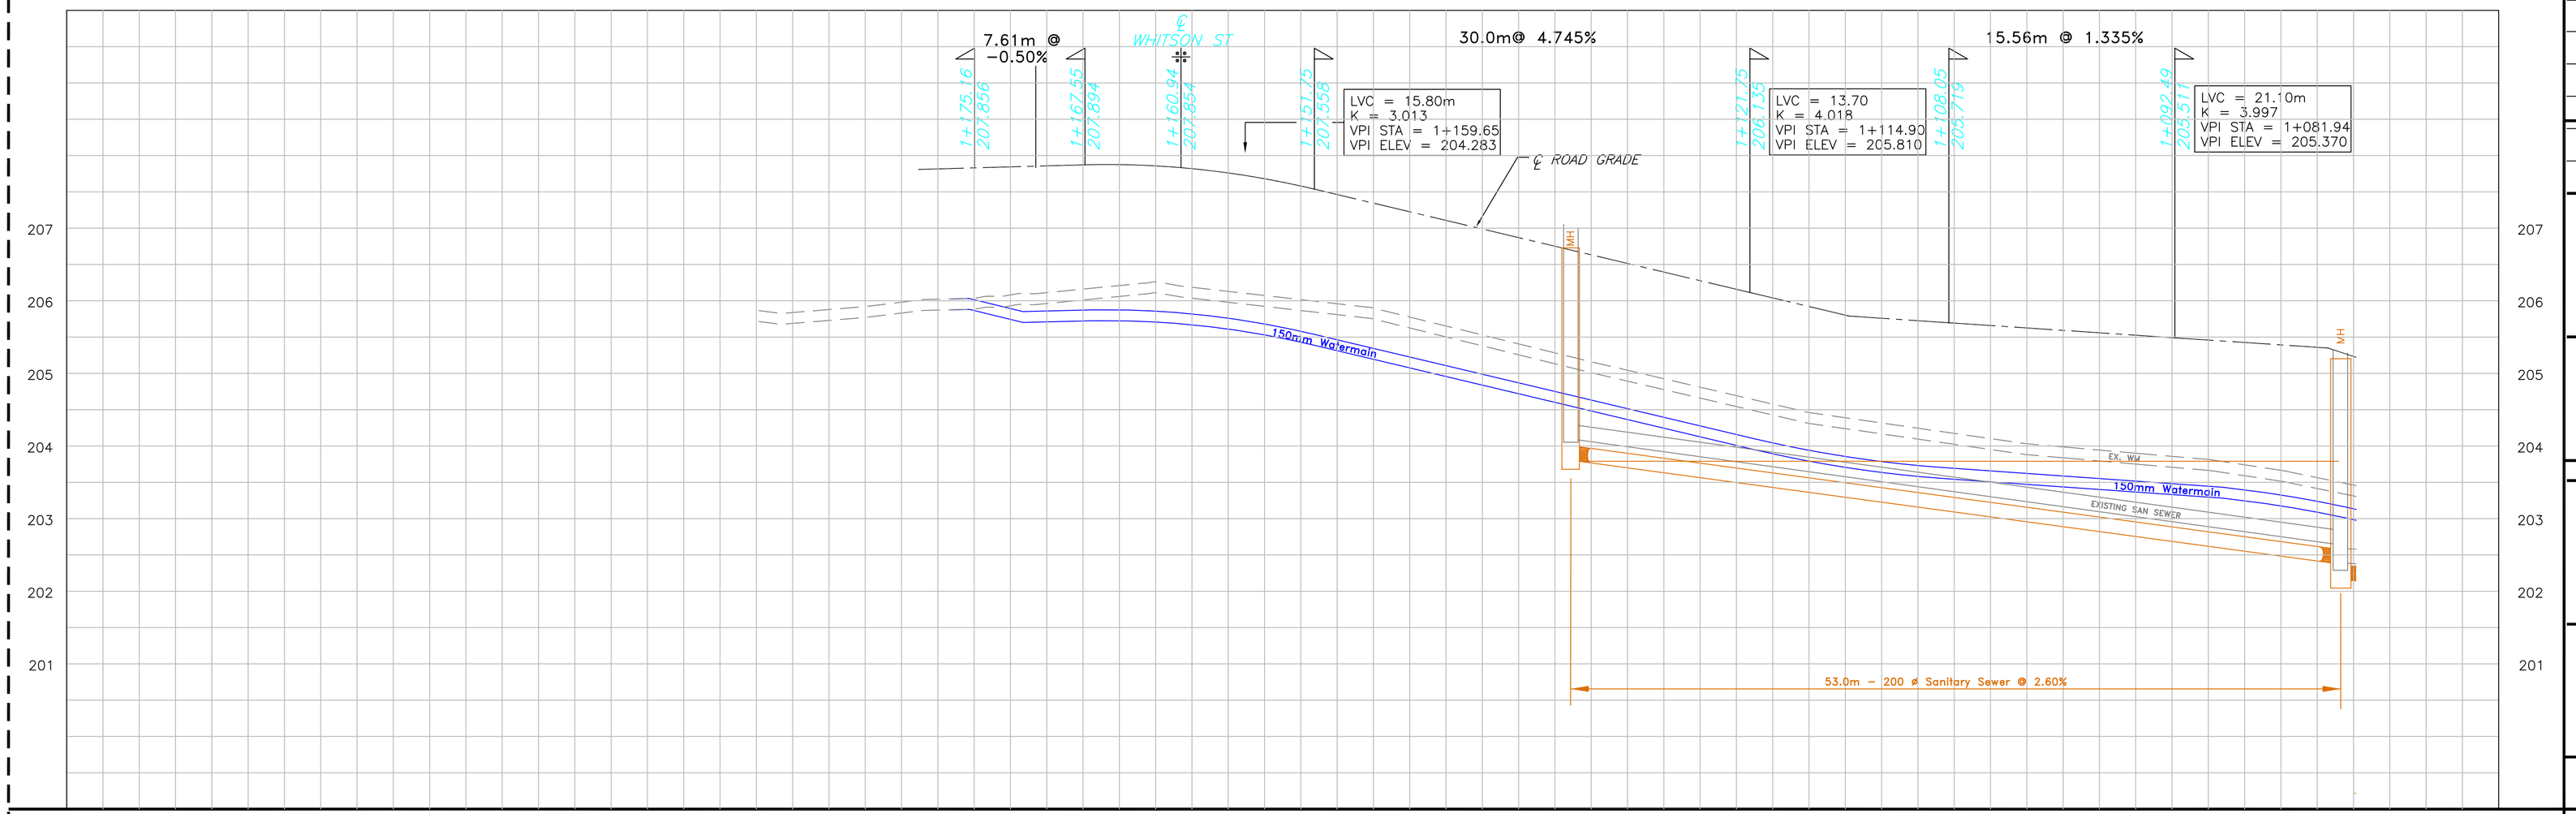

℄ ROAD ELEVATION	207.837	207.001	206.056	205.611	205.149
STORM INVERT					
SANITARY INVERT					W 202.270 E 201.965 Elev
℄ ROAD CHAINAGE	1+180	1+160	1+140	1+120	1+100	1+080

designer: DESIGNER
drawn by: DRAWN
checked by: CHECKED
approved by: APPROVED

r e v i s i o n s

no.	date	by	description

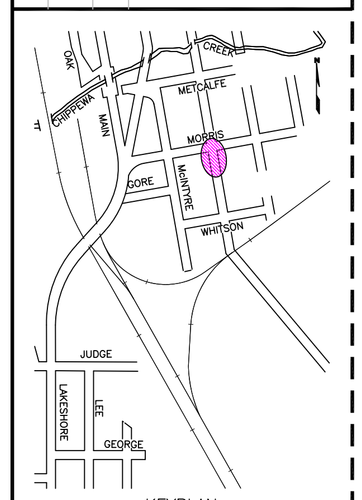

KEYPLAN
NTS

Disclaimer

The information contained on this drawing may be based upon data provided by others and may not have been verified by either as-constructed drawings or an Ontario Land Surveyor. The City of North Bay cannot accept responsibility for any errors or omissions on any information shown herein. Field verification, land surveys or excavation (with City approvals) may be required to determine actual location of any and all utilities or property lines.

R E V I S I O N S

date	by	description

KMK

WORTHINGTON STREET RECONSTRUCTION
WHITSON ST. EASTERLY

NORTH BAY ONTARIO CANADA
Just North Enough to be PERFECT

STATIONS
STA. 1+080 to 1+180

Tender 2003-85

designer | drawn by:
checked by: | approved by:

scale
H.1:250
V.1:25

date: MAY_2003
drawing number: W-360