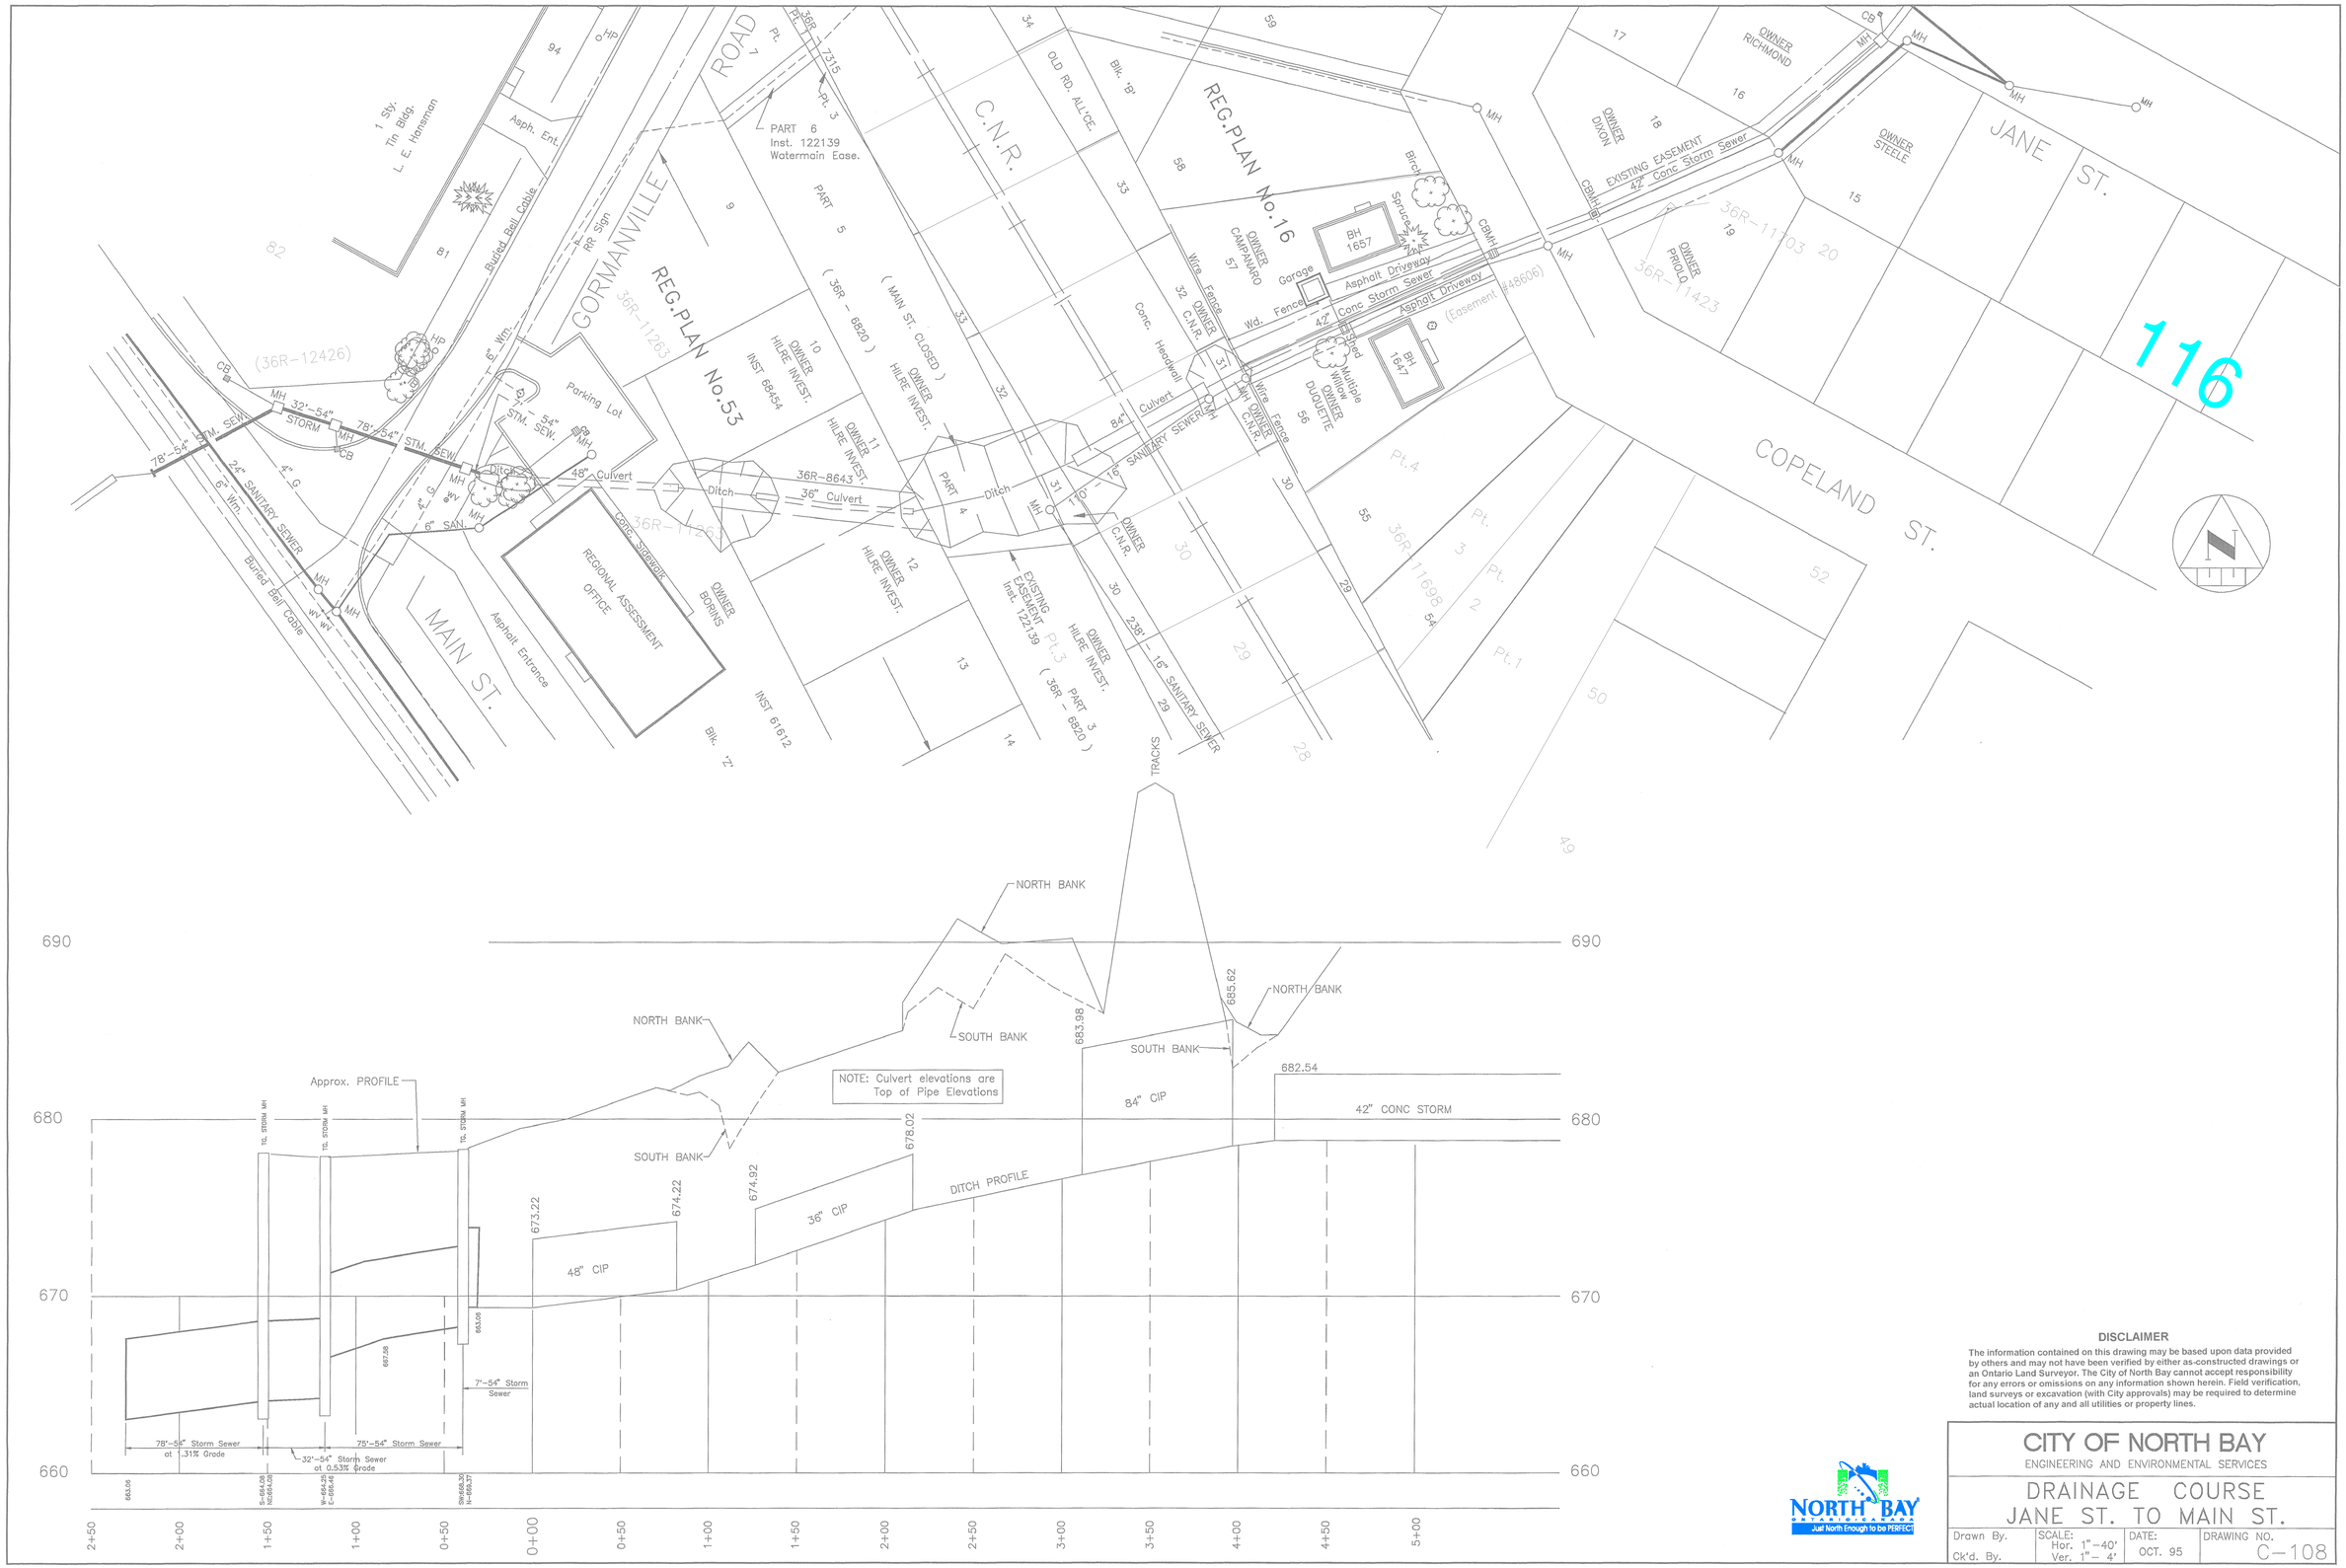

DISCLAIMER

The information contained on this drawing may be based upon data provided by others and may not have been verified by either as-constructed drawings or an Ontario Land Surveyor. The City of North Bay cannot accept responsibility for any errors or omissions on any information shown herein. Field verification, land surveys or excavation (with City approvals) may be required to determine actual location of any and all utilities or property lines.

NORTH BAY ONTARIO CANADA Just North Enough to be PERFECT

CITY OF NORTH BAY

ENGINEERING AND ENVIRONMENTAL SERVICES

DRAINAGE COURSE JANE ST. TO MAIN ST.

Drawn By.	SCALE: Hor. 1"-40' Ver. 1"- 4'	DATE: OCT. 95	DRAWING NO. C-108
Ck'd. By.			

ENG \ MAI-GOR

C-108