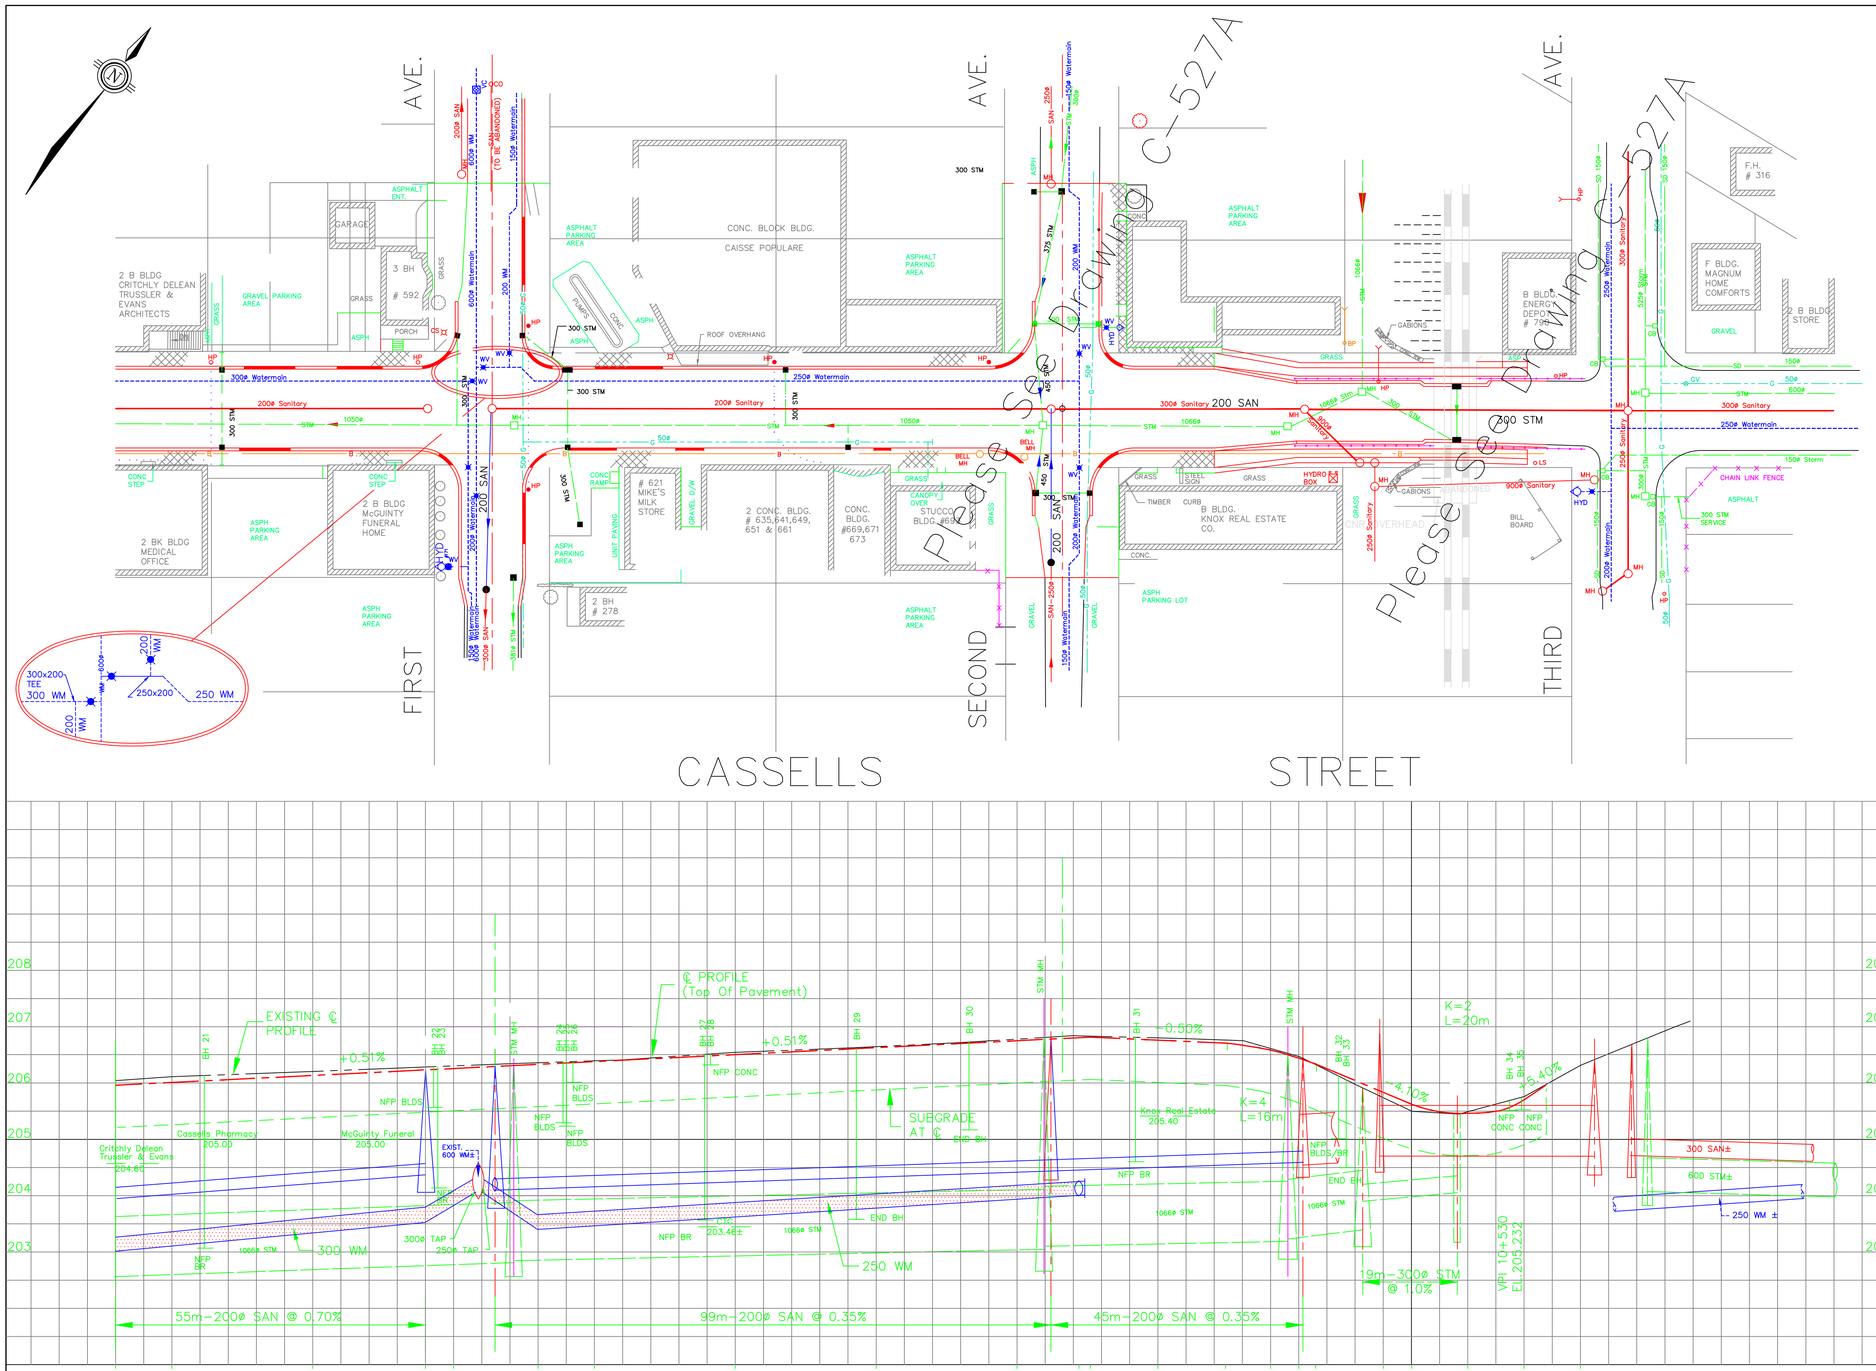
FIRST AVE.
SECOND AVE.
THIRD AVE.
CASSELLS STREET
Please See Drawing C-527A
2 B BLDG CRITCHLY DELEAN TRUSSLER & EVANS ARCHITECTS
GARAGE
3 BH # 592
PORCH
GRAVEL PARKING AREA
ASPHALT ENT.
CONC. BLOCK BLDG.
CAISSE POPULAIRE
ASPHALT PARKING AREA
ROOF OVERHANG
2 BK BLDG MEDICAL OFFICE
2 B BLDG McGUINTY FUNERAL HOME
CONC STEP
621 MIKE'S MILK STORE
2 BH # 278
UNIT PAVING
2 CONC. BLDG. # 635,641,649, 651 & 661
CONC. BLDG. #669,671 673
CANOPY OVER STUCCO BLDG.
B BLDG. KNOX REAL ESTATE CO.
TIMBER CURB
ASPH PARKING LOT
B BLDG. ENERGY DEPOT # 795
GABIONS
BILL BOARD
F.H. # 316
F BLDG. MAGNUM HOME COMFORTS
2 B BLDG STORE
GRAVEL
CHAIN LINK FENCE
300 STM SERVICE
300 STM
200 SAN
300 SAN
300 WM
250 WM
300x200 TEE
250x200
250 WM
200 WM
600 WM
300 WM
