METRIC UNITS
DISTANCES SHOWN ON THIS PLAN ARE IN METRES AND CAN BE CONVERTED TO FEET BY DIVIDING BY 0.3048

PIPE MATERIALS

WATERMAINS – P.V.C. DR–18 C.S.A. CERTIFIED TO B.137.3 SHALL CONFORM TO A.W.W.A. C900 STANDARD.

SERVICES – SEAMLESS COPPER SHALL COMPLY WITH A.S.T.M. B–88. TYPE "K".

GRAVITY SEWERS – P.V.C. DR–35 CERTIFIED TO C.S.A. B.182.2 OR B182.4 AND CONFORM TO A.S.T.M. D3034 F679, F794 & F949.

SEALING GASKETS MUST BE CERTIFIED TO C.S.A. B.182.2 AND CONFORM TO A.S.T.M. F477

SERVICES – P.V.C. DR–28 (SAME AS ABOVE).

REFERENCE

DWG No	DESCRIPTION
C1	GENERAL PLAN
C2	PLAN AND PROFILE
C3	PLAN AND PROFILE
C5	STANDARDS
C6	STANDARDS
C7	STANDARDS
C8	STANDARDS
C9	STANDARDS

LEGEND

MIN. FINISHED GRADE AT HSE LOCATION 200.2
WATERMAIN – VALVE
FIRE HYDRANT Hyd
SANITARY MANHOLE
STORM MANHOLE
STORM MANHOLE
CATV PEDESTAL
HYDRO TRANSFORMER TR
BELL BOX
STREET LIGHT STANDARD LS
HOUSE NUMBERS FOR PHASE II 27
BOREHOLE (J.D.PATERSON–SEPT/2001) TP–2
HOUSE NUMBERS FOR PHASE I 40
U/G HYDRO CABLE H
U/G BELL CABLE B
U/G T.V. CABLE CTV
NATURAL GAS LINE GAS G GAS

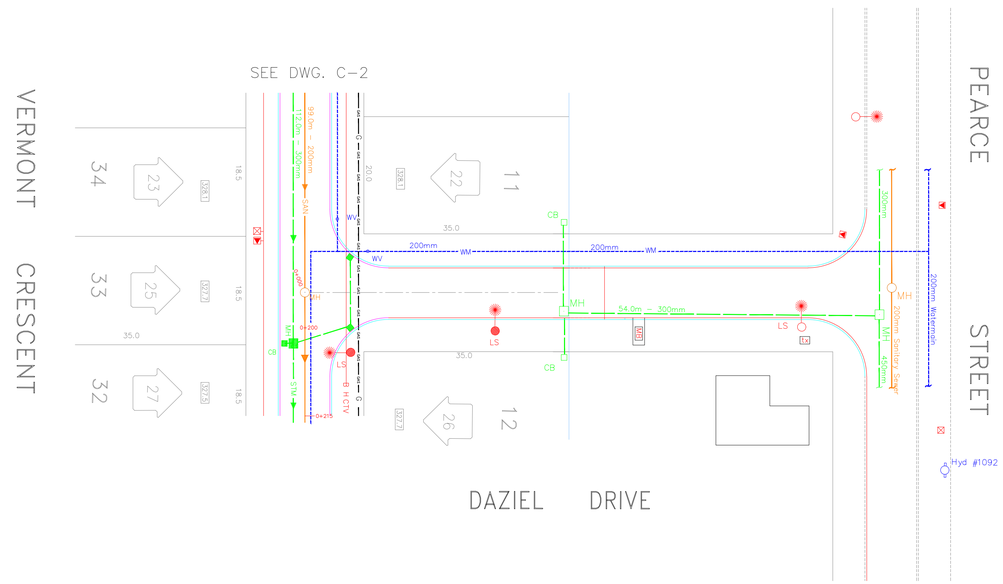

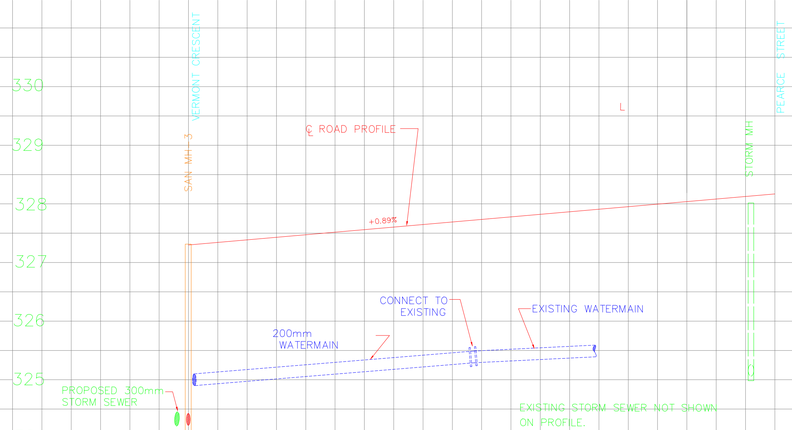

℄ ROAD CHAINAGE	0+000	0+025	0+050	0+075	0+100
TOP OF PAVEMENT ELEVATION	327.28	327.50	327.73±		328.17
STORM SEWER INVERTS					
SANITARY SEWER INVERTS					
TOP OF WATERMAIN ELEVATION					

Disclaimer

The information contained on this drawing may be based upon data provided by others and may not have been verified by either as–constructed drawings or an Ontario Land Surveyor. The City of North Bay cannot accept responsibility for any errors or omissions on any information shown herein. Field verification, land surveys or excavation (with City approvals) may be required to determine actual location of any and all utilities or property lines.

APP'D BY	DETAILS	DATE	No
GLH	FOR CONSTRUCTION	OCT 11/2001	1
GLH	PRELIMINARY FOR REVIEW	SEPT/2001	0

REVISIONS

RECOMMENDED BY | APPROVED BY

SKI RIDGE ESTATES
PHASE II

DAZIEL DRIVE

PLAN AND PROFILE

Miller & Urso Surveying Inc.
Project Managers ◆ Planning Consultants
1401 SEYMOUR STREET – UNIT 2
NORTH BAY, ON. P1B 8G4
TEL: (705) 474–1210
FAX: (705) 474–1783
E mail: rm.dsu@on.aibn.com

DRAWN BY: G.L.Holmes		DATE: OCTOBER/2001	
REVIEWED BY: R.A.Boissonneau		SCALE: HORIZ. 1 : 500 VERT. 1 : 50	
CAD FILE: 00817–C4			
OFFICE	PROJECT No 00817	DRAWING No D–576	REV. 1